



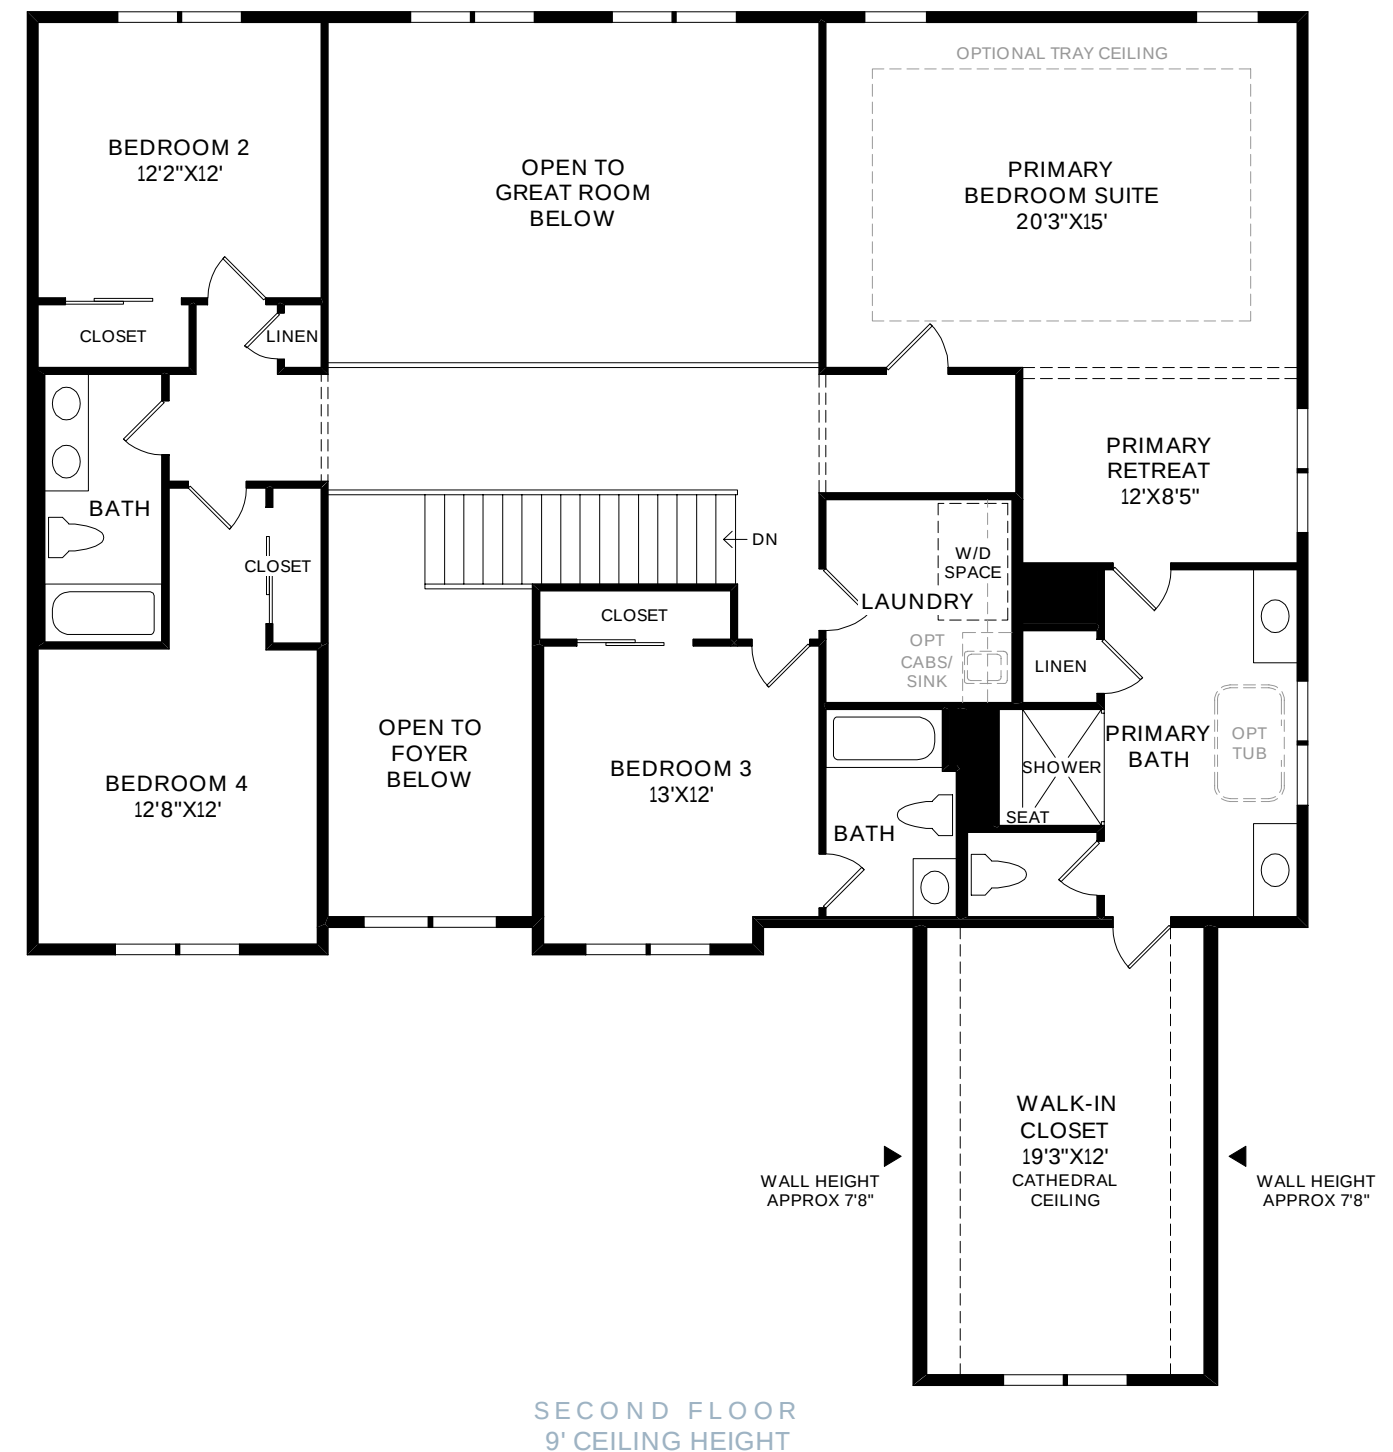

FLOOR PLANS -DECKER - 3,904 SF

ARBOR PRESERVE

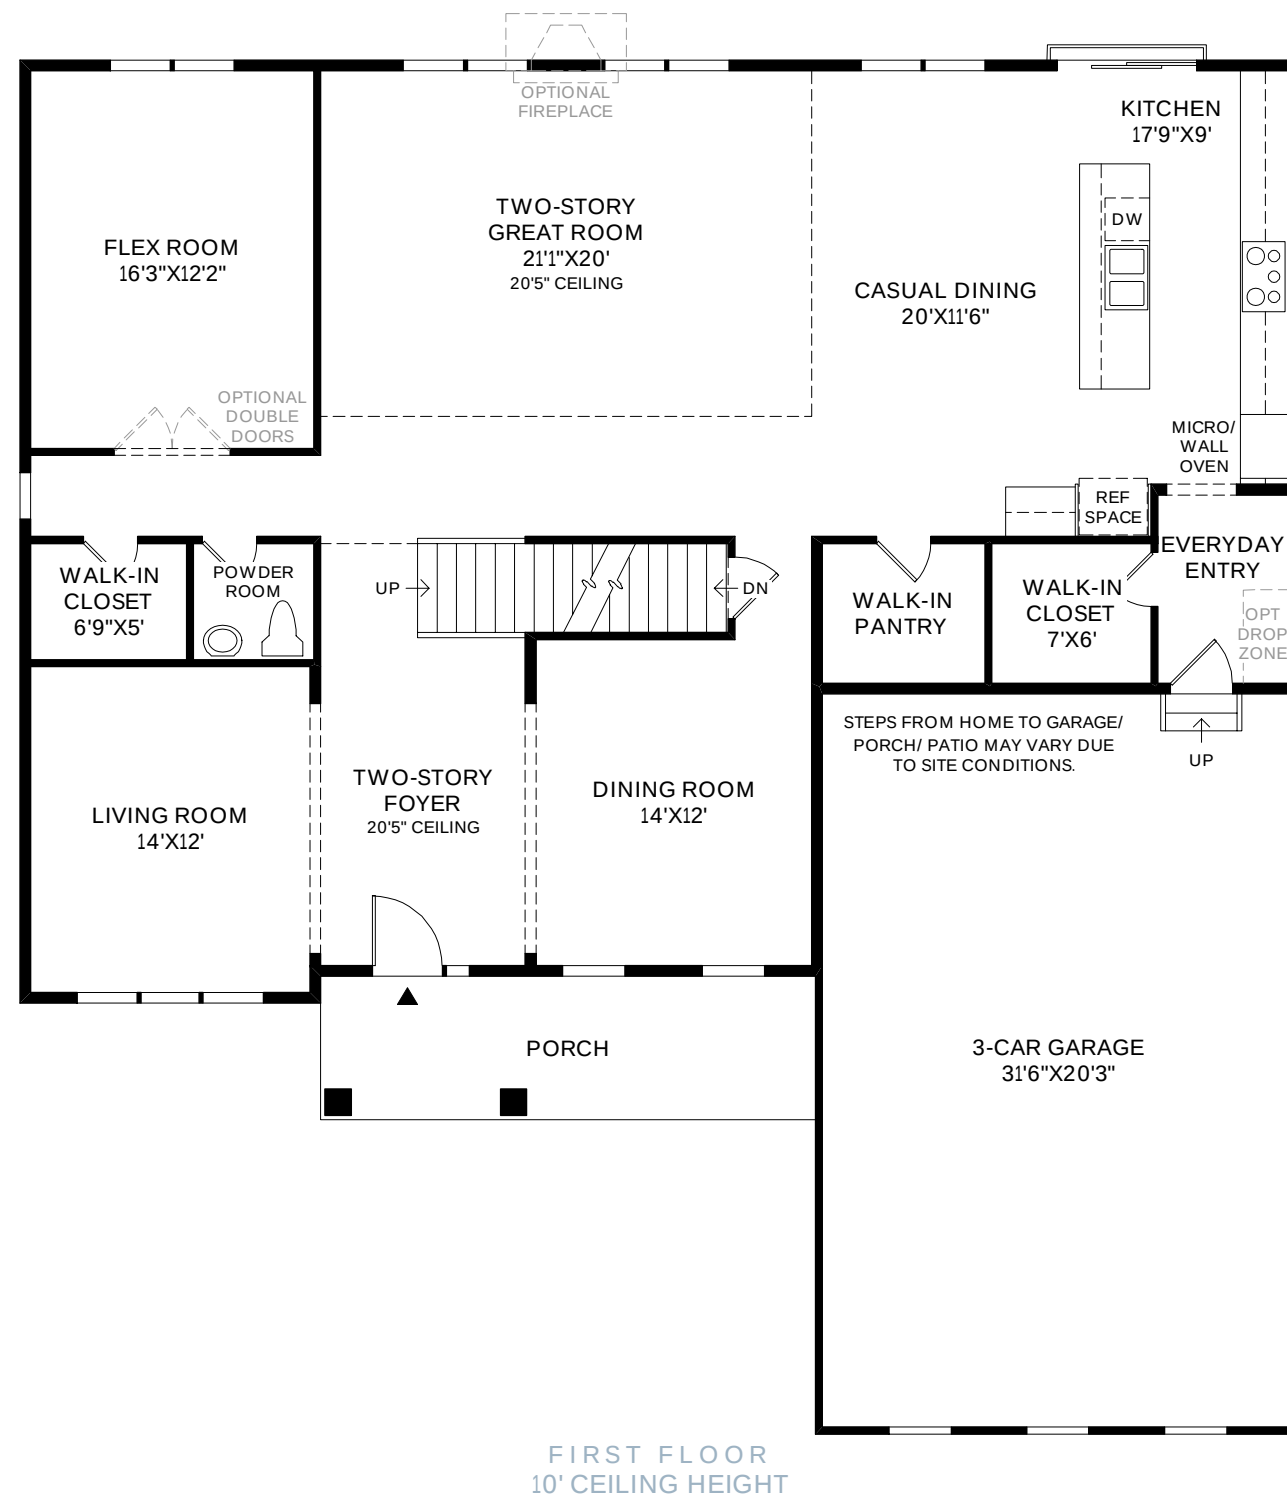



ELEVATIONS -DECKER - 3,904 SF


ARBOR PRESERVE



DATE: Wednesday, August 28, 2024 - 3:08:16 pm

ALL IDEAS, DESIGNS, ARRANGEMENTS AND PLANS INDICATED OR REPRESENTED BY THIS DRAWING ARE OWNED BY AND THE PROPERTY OF TOLL BROS., INC. (TOLL BROTHERS) AND ARE COPYRIGHTED. THEY WERE CREATED, EVOLVED AND DEVELOPED FOR USE ON, AND IN CONNECTION WITH THE SPECIFIED PROJECT. NONE OF SUCH IDEAS, DESIGNS, ARRANGEMENTS OR PLANS SHALL BE USED BY OR DISCLOSED TO ANY PERSON, FIRM OR CORPORATION FOR ANY PURPOSE WHATSOEVER WITHOUT THE WRITTEN PERMISSION OF TOLL BROTHERS. WRITTEN DIMENSIONS ON THESE DRAWINGS SHALL HAVE PRECEDENCE OVER SCALED DIMENSIONS. CONTRACTORS SHALL VERIFY, AND BE RESPONSIBLE FOR ALL DIMENSIONS AND CONDITIONS ON THE JOB AND TOLL BROTHERS OFFICE MUST BE NOTIFIED OF ANY VARIATIONS FROM THE DIMENSIONS AND CONDITIONS SHOWN BY THESE DRAWINGS.


© TB Proprietary Corp.

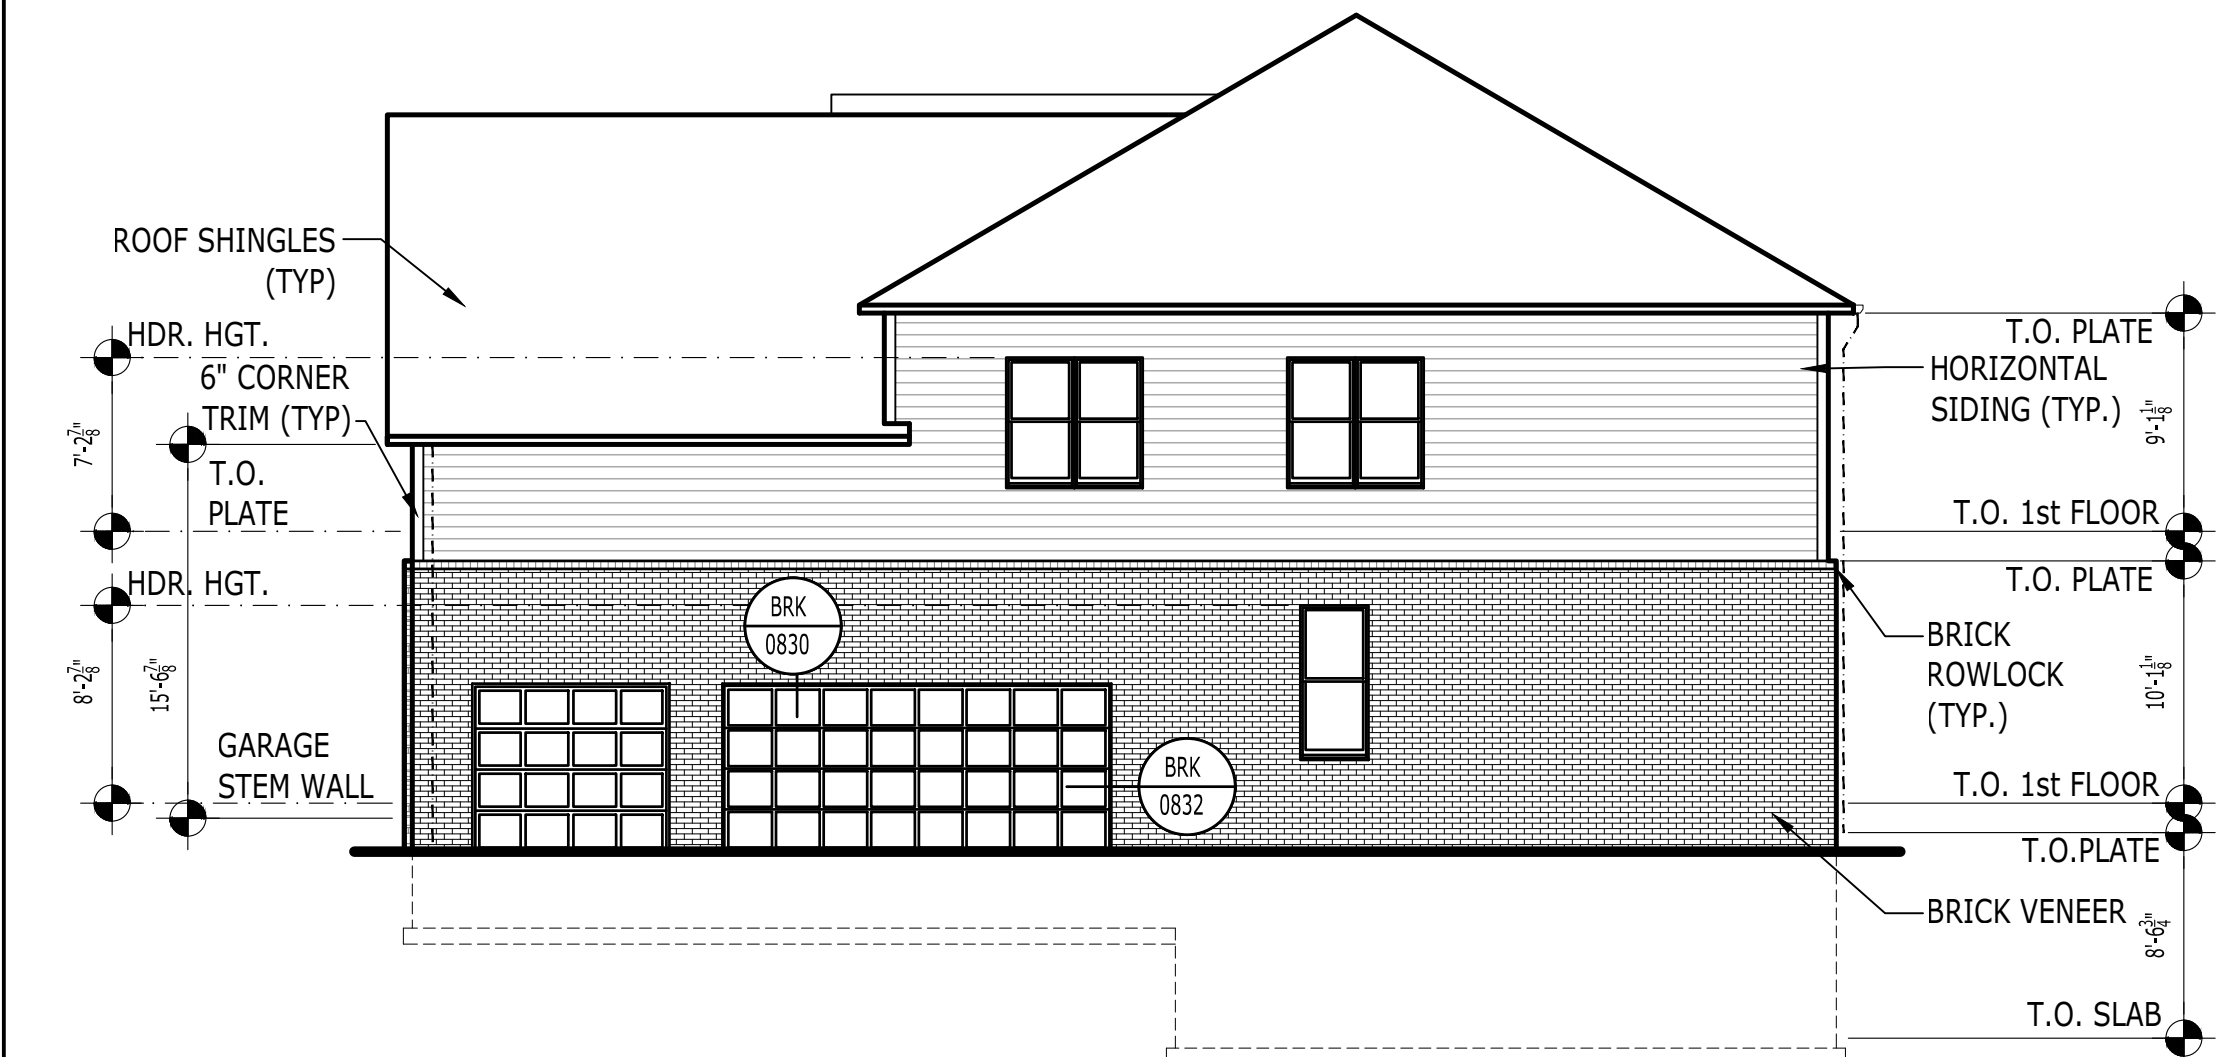

SIDE ELEVATION

SCALE: 1/8" = 1'-0"


TRANSITIONAL

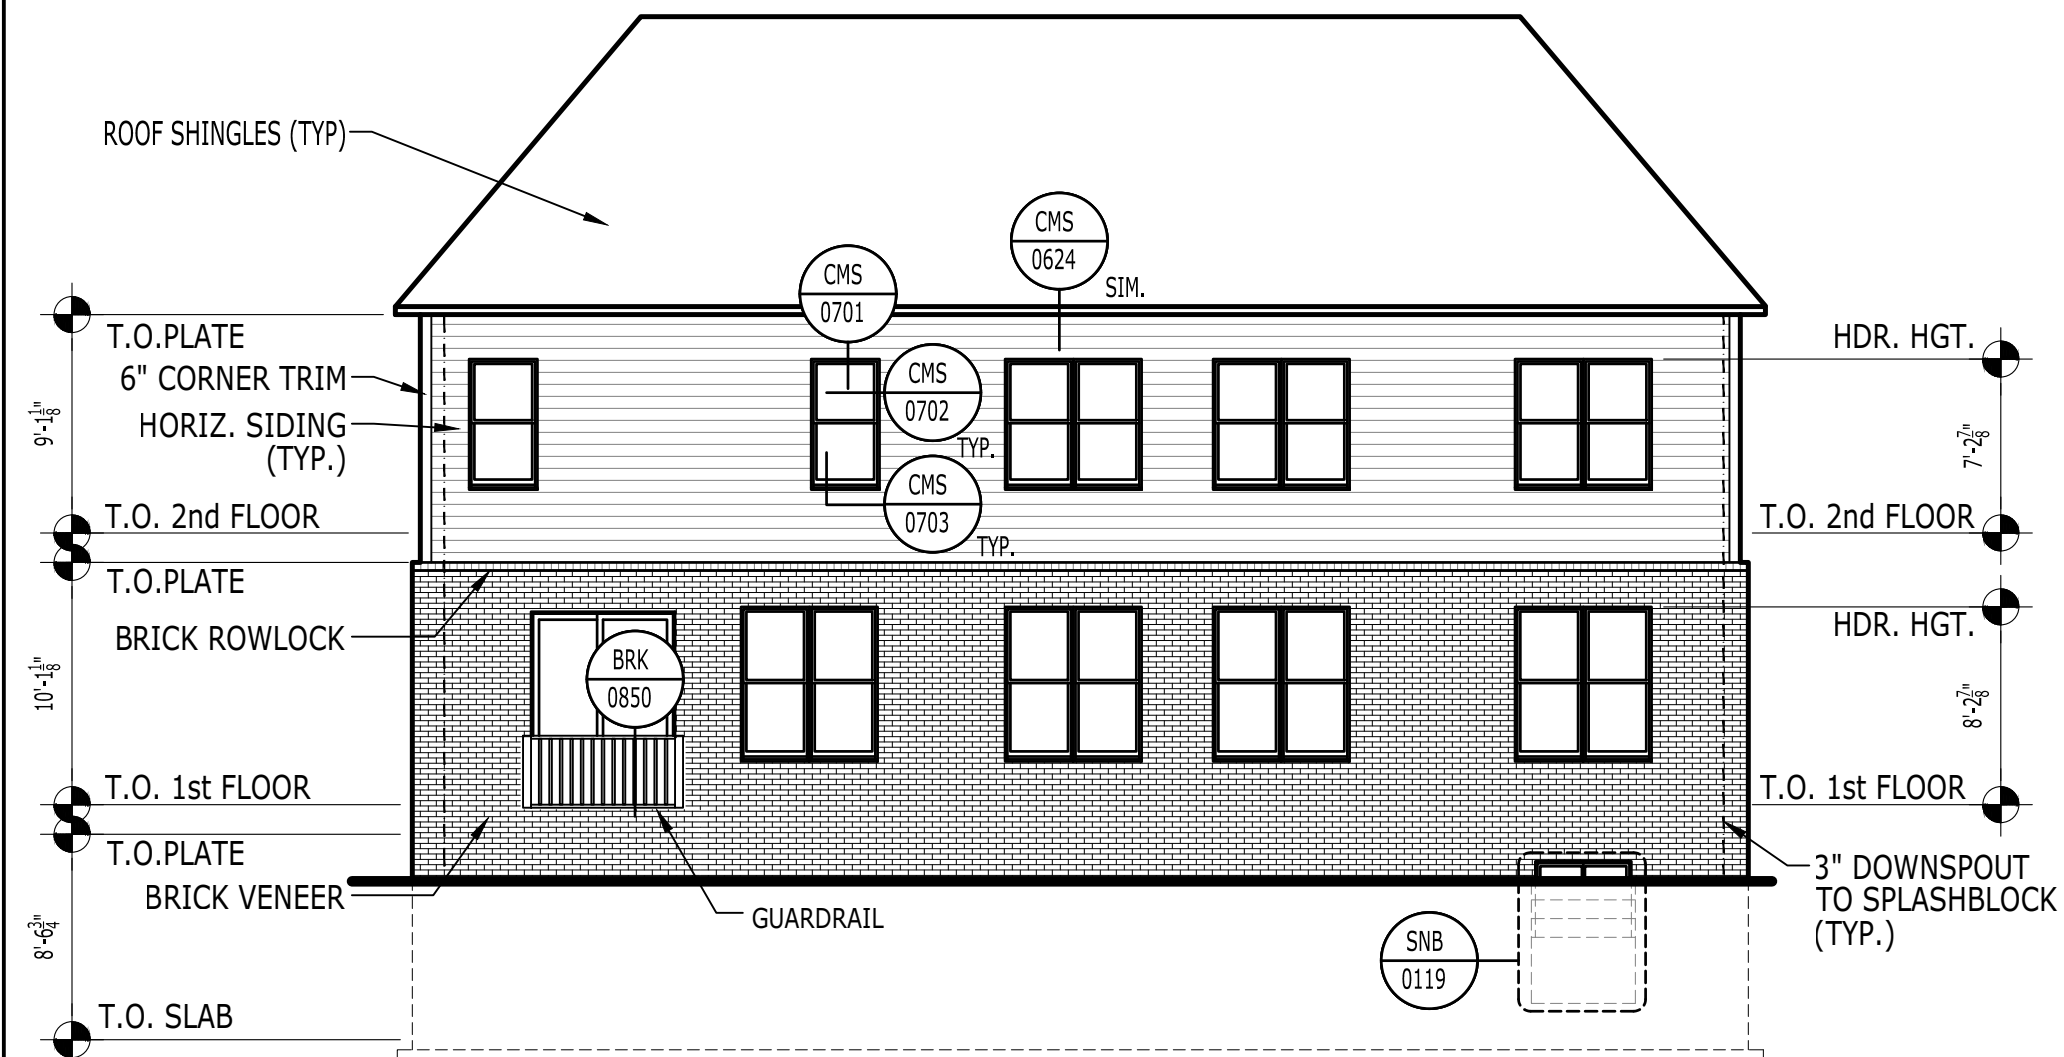

REAR ELEVATION

SCALE: 1/8" = 1'-0"


TRANSITIONAL

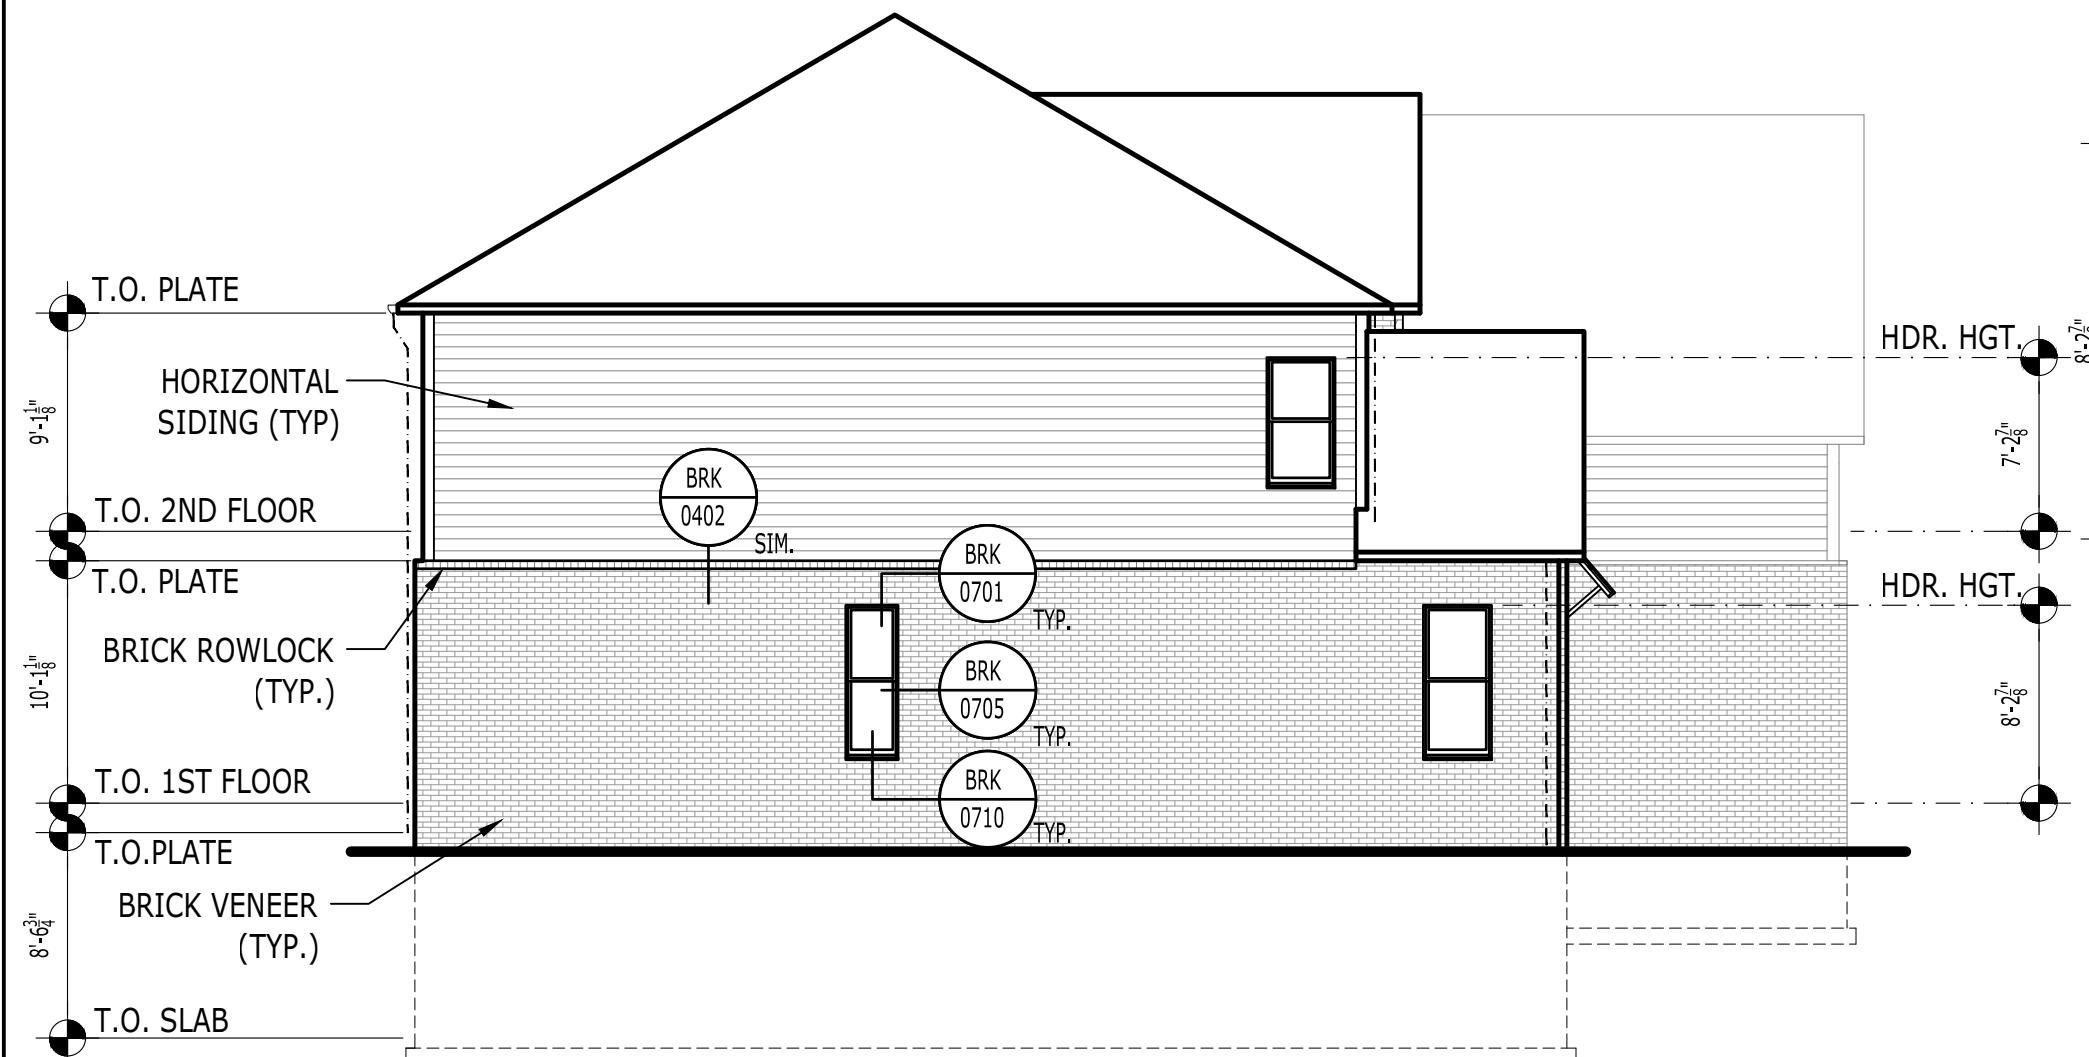

SIDE ELEVATION

SCALE: 1/8" = 1'-0"

TRANSITIONAL

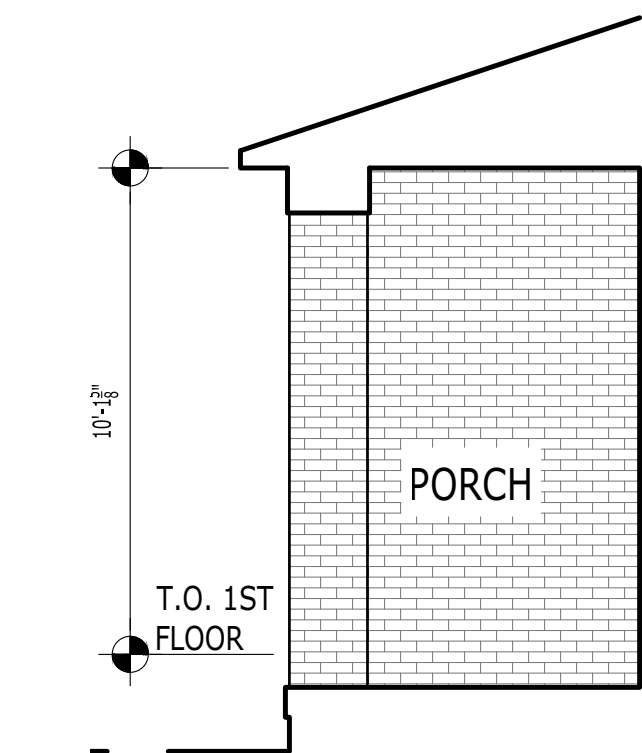


A

ELEVATION DETAIL

A-5\_0A

Scale: 1/4" = 1' - 0"

TRANSITIONAL

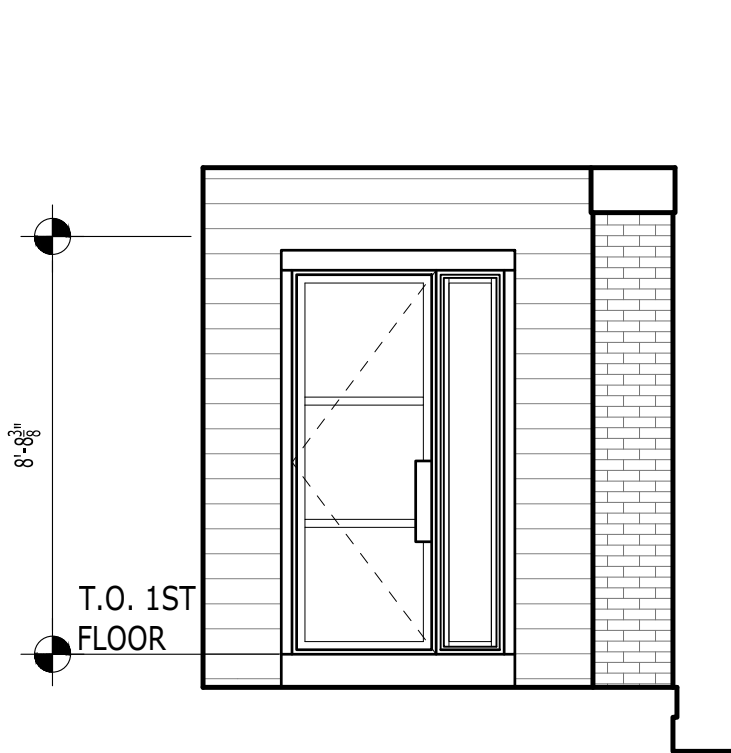


B

ELEVATION DETAIL

A-5\_0A

Scale: 1/4" = 1' - 0"

TRANSITIONAL

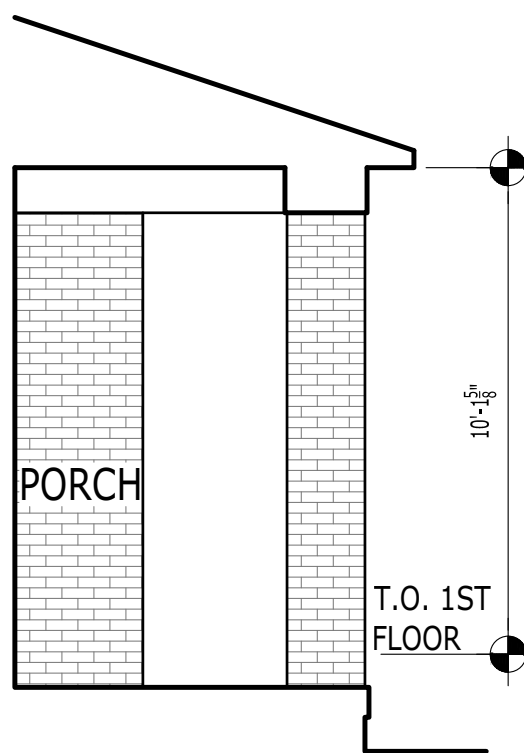


C

ELEVATION DETAIL

A-5\_0A

Scale: 1/4" = 1' - 0"

TRANSITIONAL

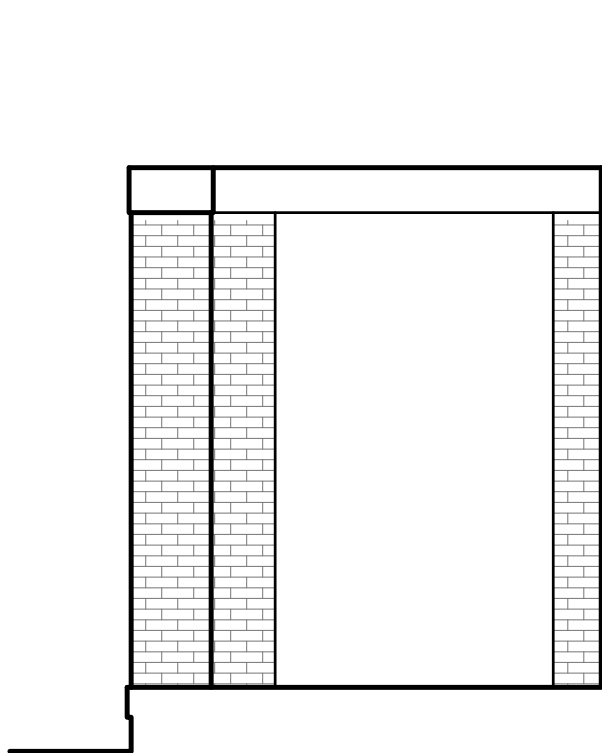


D

ELEVATION DETAIL

A-5\_0A

Scale: 1/4" = 1' - 0"

TRANSITIONAL

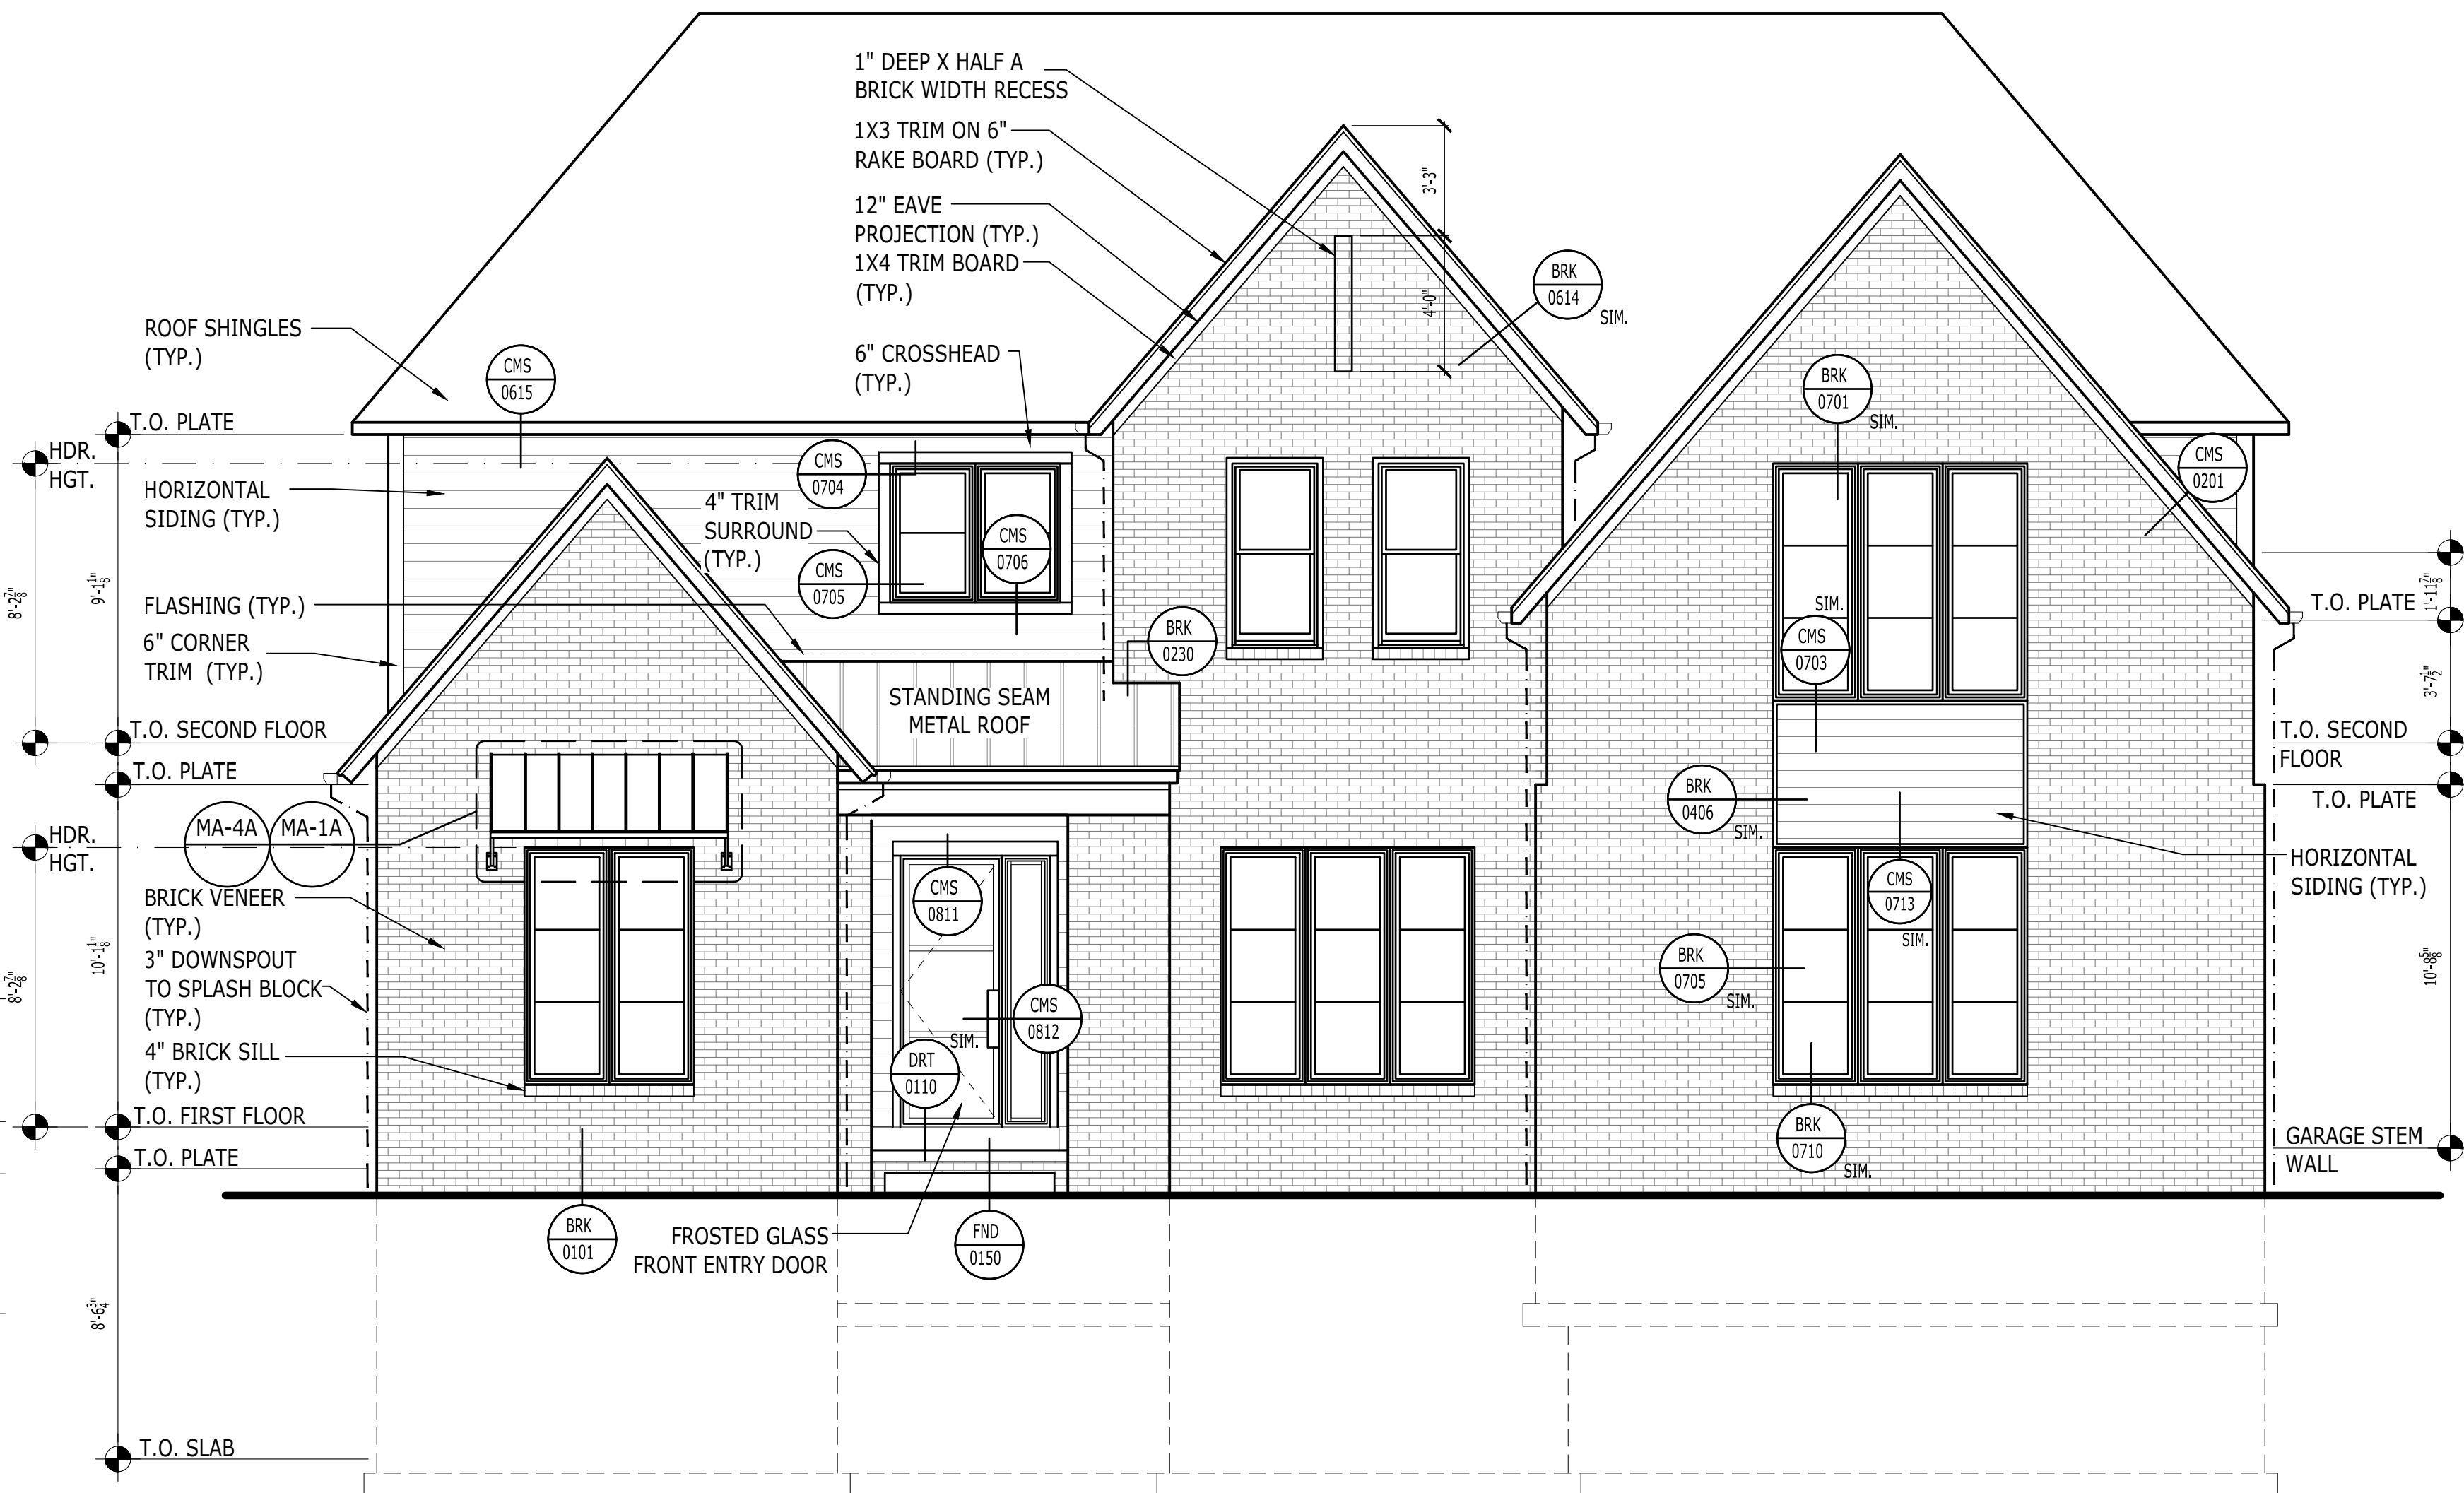

FRONT ELEVATION

SCALE: 1/4" = 1'-0"

TRANSITIONAL

CITY USE

TOLLARCHITECTURE

A Division of Toll Brothers

|                    |     |      |
|--------------------|-----|------|
| PROJECT ISSUE DATE |     |      |
| 12/08/22           |     |      |
| REVISION TABLE     |     |      |
| #                  | AC# | DATE |
|                    |     |      |
|                    |     |      |
|                |                                                                             |
|----------------|-----------------------------------------------------------------------------|
| MODEL/PROJECT  | DECKER                                                                      |
| ELEVATION NAME | TRANSITIONAL                                                                |
| SCALE          | 22x34 - 1/4" = 1'-0" (U.N.O.)<br>11x17 - 1/8" = 1'-0" (U.N.O. - HALF NOTED) |

FRONT, REAR AND SIDE ELEVATIONS

RIGHT HAND SET  
SERIAL # 1015.1

LOT#

AO#

A-5\_0A


SHEET NUMB



DATE: Wednesday, August 28, 2024 - 3:08:25 pm

ALL IDEAS, DESIGNS, ARRANGEMENTS AND PLANS INDICATED OR REPRESENTED BY THIS DRAWING ARE OWNED BY AND THE PROPERTY OF TOLL BROS., INC. (TOLL BROTHERS) AND ARE COPYRIGHTED. THEY WERE CREATED, EVOLVED AND DEVELOPED FOR USE ON, AND IN CONNECTION WITH THE SPECIFIED PROJECT. NONE OF SUCH IDEAS, DESIGNS, ARRANGEMENTS OR PLANS SHALL BE USED BY OR DISCLOSED TO ANY PERSON, FIRM OR CORPORATION FOR ANY PURPOSE WHATSOEVER WITHOUT THE WRITTEN PERMISSION OF TOLL BROTHERS. WRITTEN DIMENSIONS ON THESE DRAWINGS SHALL HAVE PRECEDENCE OVER SCALED DIMENSIONS. CONTRACTORS SHALL VERIFY, AND BE RESPONSIBLE FOR ALL DIMENSIONS AND CONDITIONS ON THE JOB AND TOLL BROTHERS OFFICE MUST BE NOTIFIED OF ANY VARIATIONS FROM THE DIMENSIONS AND CONDITIONS SHOWN BY THESE DRAWINGS.


© TB Proprietary Corp.

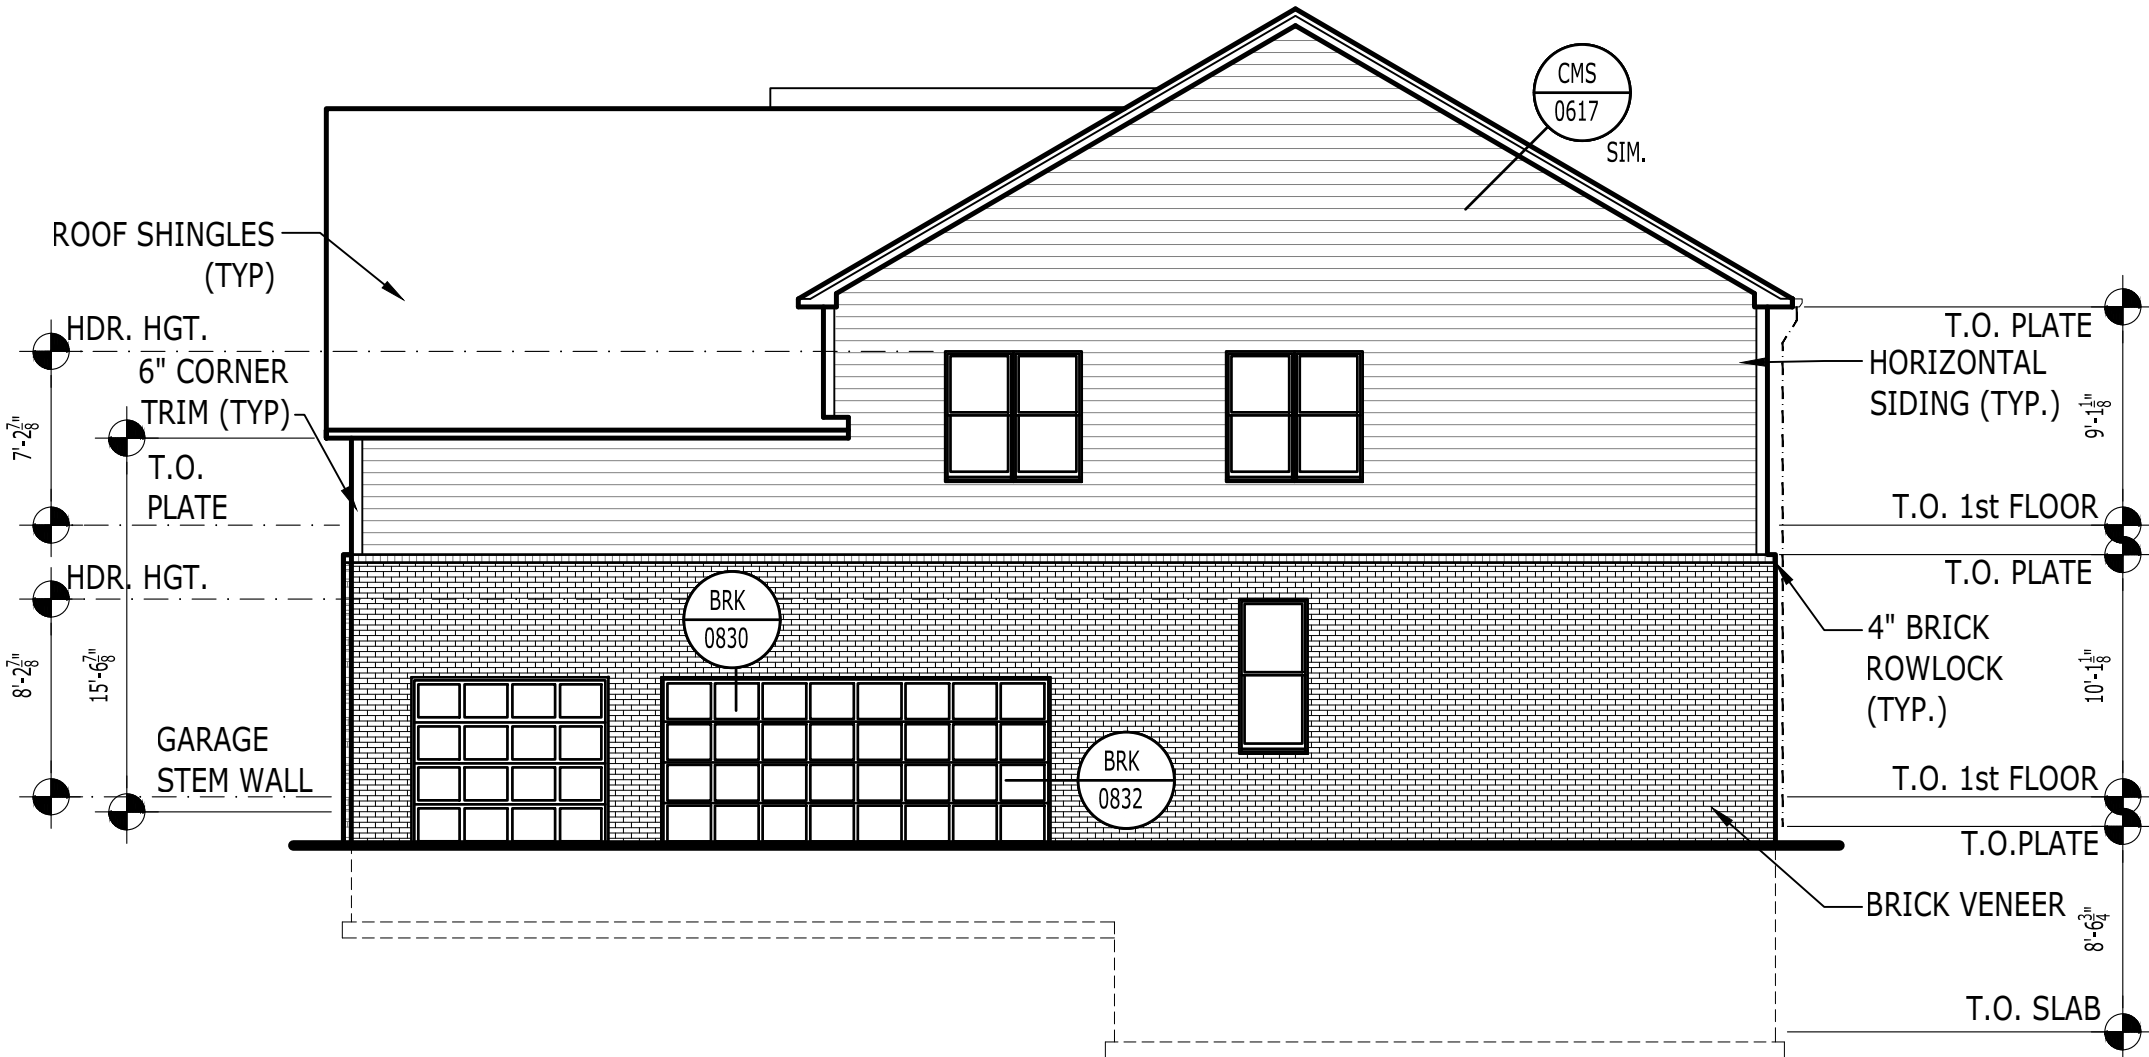

### SIDE ELEVATION

SCALE: 1/8" = 1'-0"


MODERN FARMHOUSE

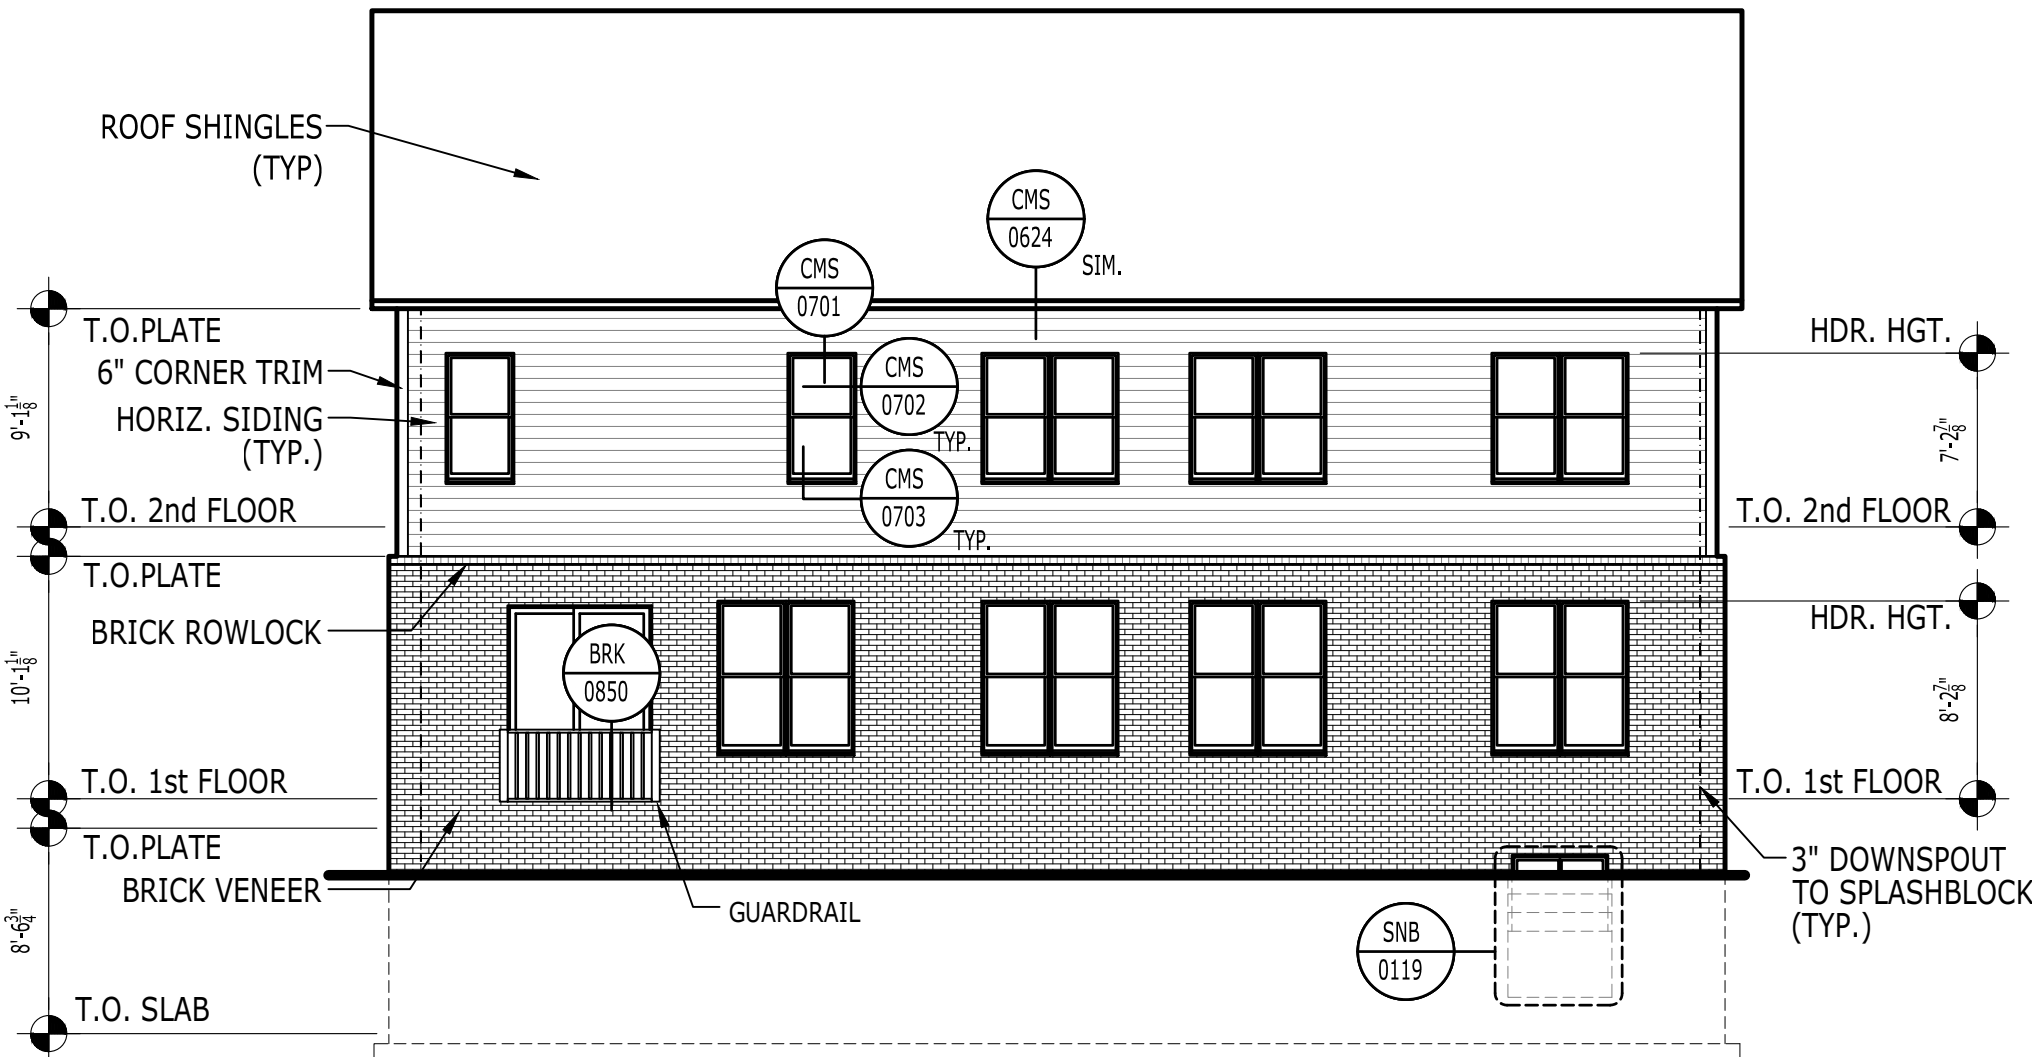

### REAR ELEVATION

SCALE: 1/8" = 1'-0"


MODERN FARMHOUSE

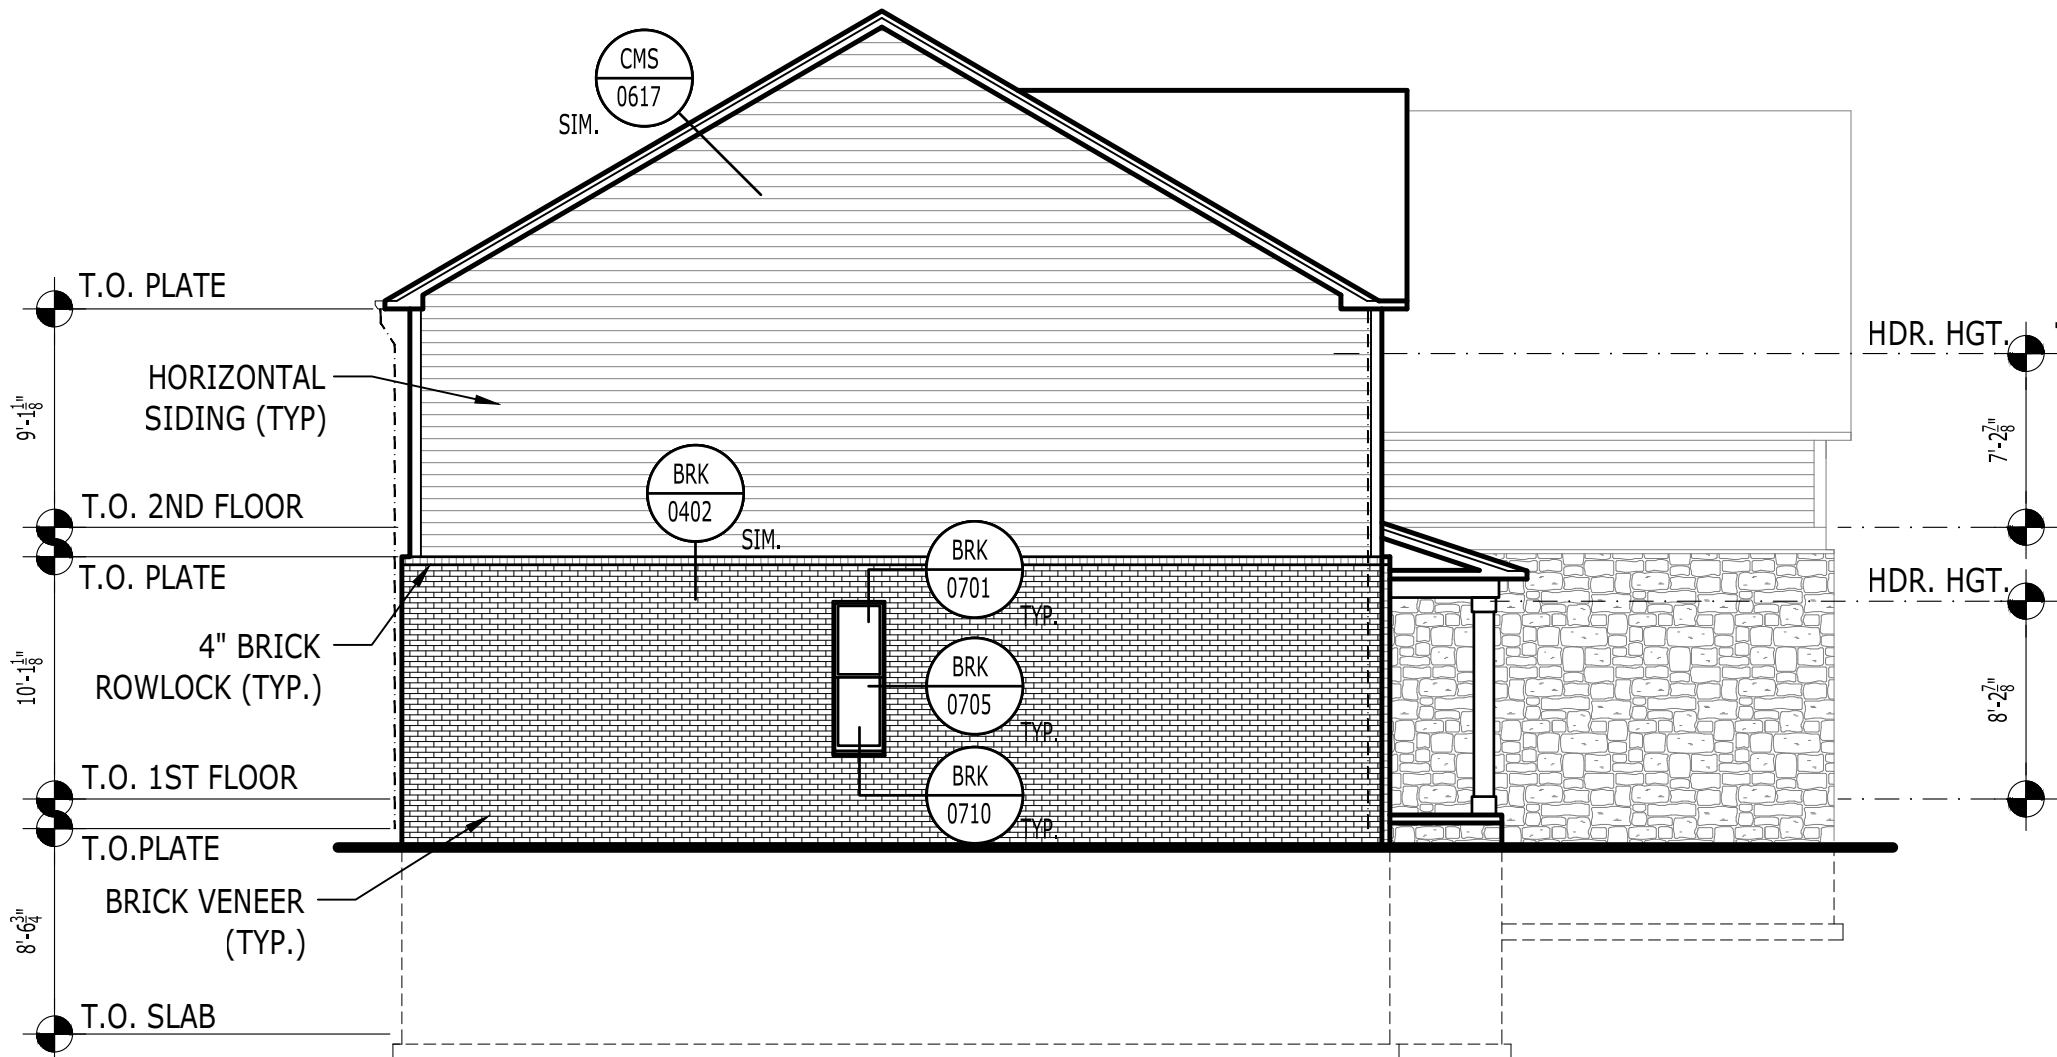

### SIDE ELEVATION


SCALE: 1/8" = 1'-0"

MODERN FARMHOUSE

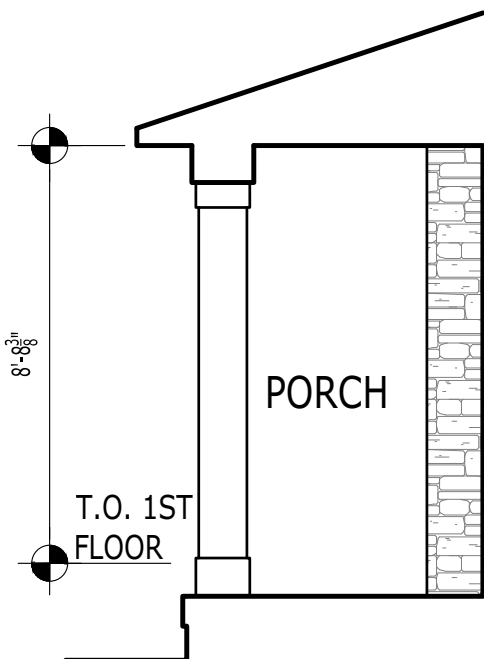


### A ELEVATION DETAIL

A-5\_OP Scale: 1/4" = 1' - 0" MODERN FARMHOUSE

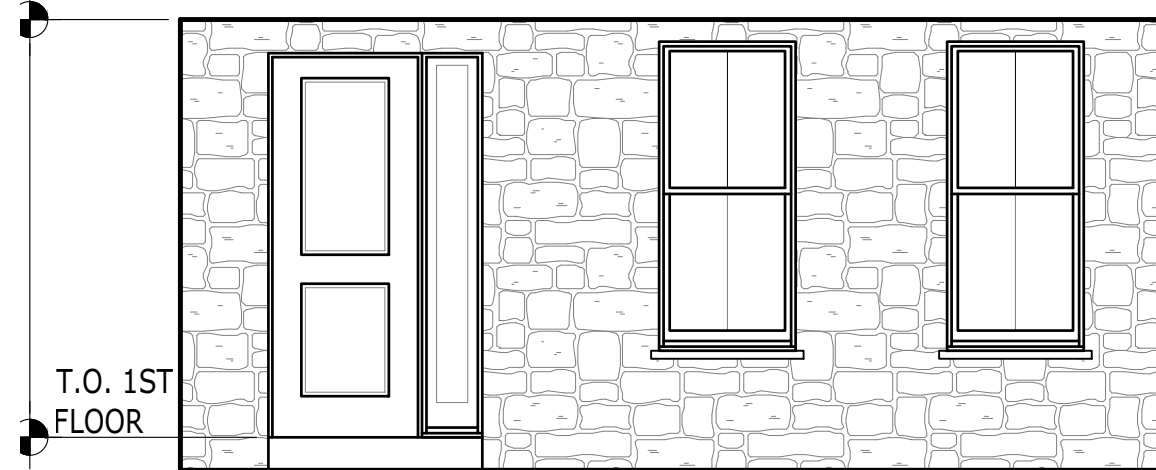

### B ELEVATION DETAIL

A-5\_OP Scale: 1/4" = 1' - 0" MODERN FARMHOUSE

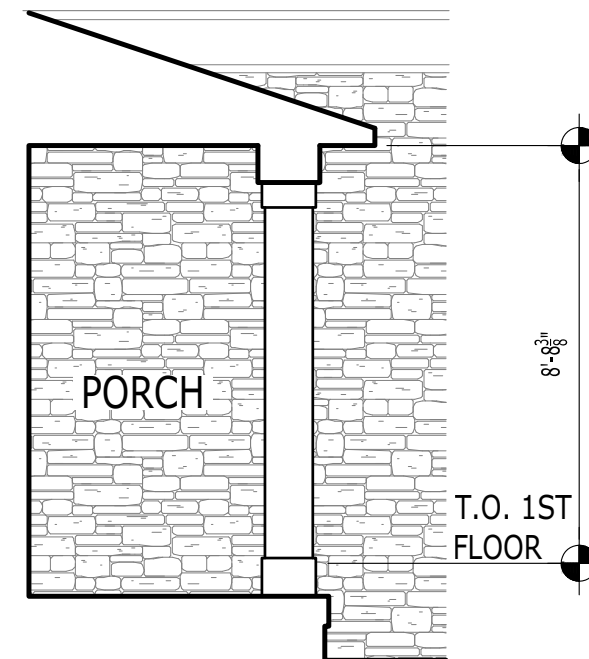

### C ELEVATION DETAIL

A-5\_OP Scale: 1/4" = 1' - 0" MODERN FARMHOUSE



### FRONT ELEVATION

SCALE: 1/4" = 1'-0"

MODERN FARMHOUSE

CITY USE

TOLLARCHITECTURE

A Division of Toll Brothers

PROJECT/ISSUE DATE

12/08/22

REVISION TABLE

#

DATE

AC#

MODEL/PROJECT

DECKER

ELEVATION NAME

MODERN FARMHOUSE

SCALE

22x34 - 1/4" = 1'-0" (UNO.)

11x17 - 1/8" = 1'-0" (UNO. : HALF NOTED)

SHEET DESCRIPTION  
FRONT, REAR AND SIDE ELEVATIONS

RIGHT HAND SET  
SERIAL # 1015.1

LOT#

AO#

A-5\_0P

SHEET  
NUMB



DATE: Wednesday, August 28, 2024 - 3:08:32 pm

ALL IDEAS, DESIGNS, ARRANGEMENTS AND PLANS INDICATED OR REPRESENTED BY THIS DRAWING ARE OWNED BY AND THE PROPERTY OF TOLL BROS., INC. (TOLL BROTHERS) AND ARE COPYRIGHTED. THEY WERE CREATED, EVOLVED AND DEVELOPED FOR USE ON, AND IN CONNECTION WITH THE SPECIFIED PROJECT. NONE OF SUCH IDEAS, DESIGNS, ARRANGEMENTS OR PLANS SHALL BE USED BY OR DISCLOSED TO ANY PERSON, FIRM OR CORPORATION FOR ANY PURPOSE WHATSOEVER WITHOUT THE WRITTEN PERMISSION OF TOLL BROTHERS. WRITTEN DIMENSIONS ON THESE DRAWINGS SHALL HAVE PRECEDENCE OVER SCALED DIMENSIONS. CONTRACTORS SHALL VERIFY, AND BE RESPONSIBLE FOR ALL DIMENSIONS AND CONDITIONS ON THE JOB AND TOLL BROTHERS OFFICE MUST BE NOTIFIED OF ANY VARIATIONS FROM THE DIMENSIONS AND CONDITIONS SHOWN BY THESE DRAWINGS.


© TB Proprietary Corp.



SIDE ELEVATION

SCALE: 1/8" = 1'-0"


CRAFTSMAN

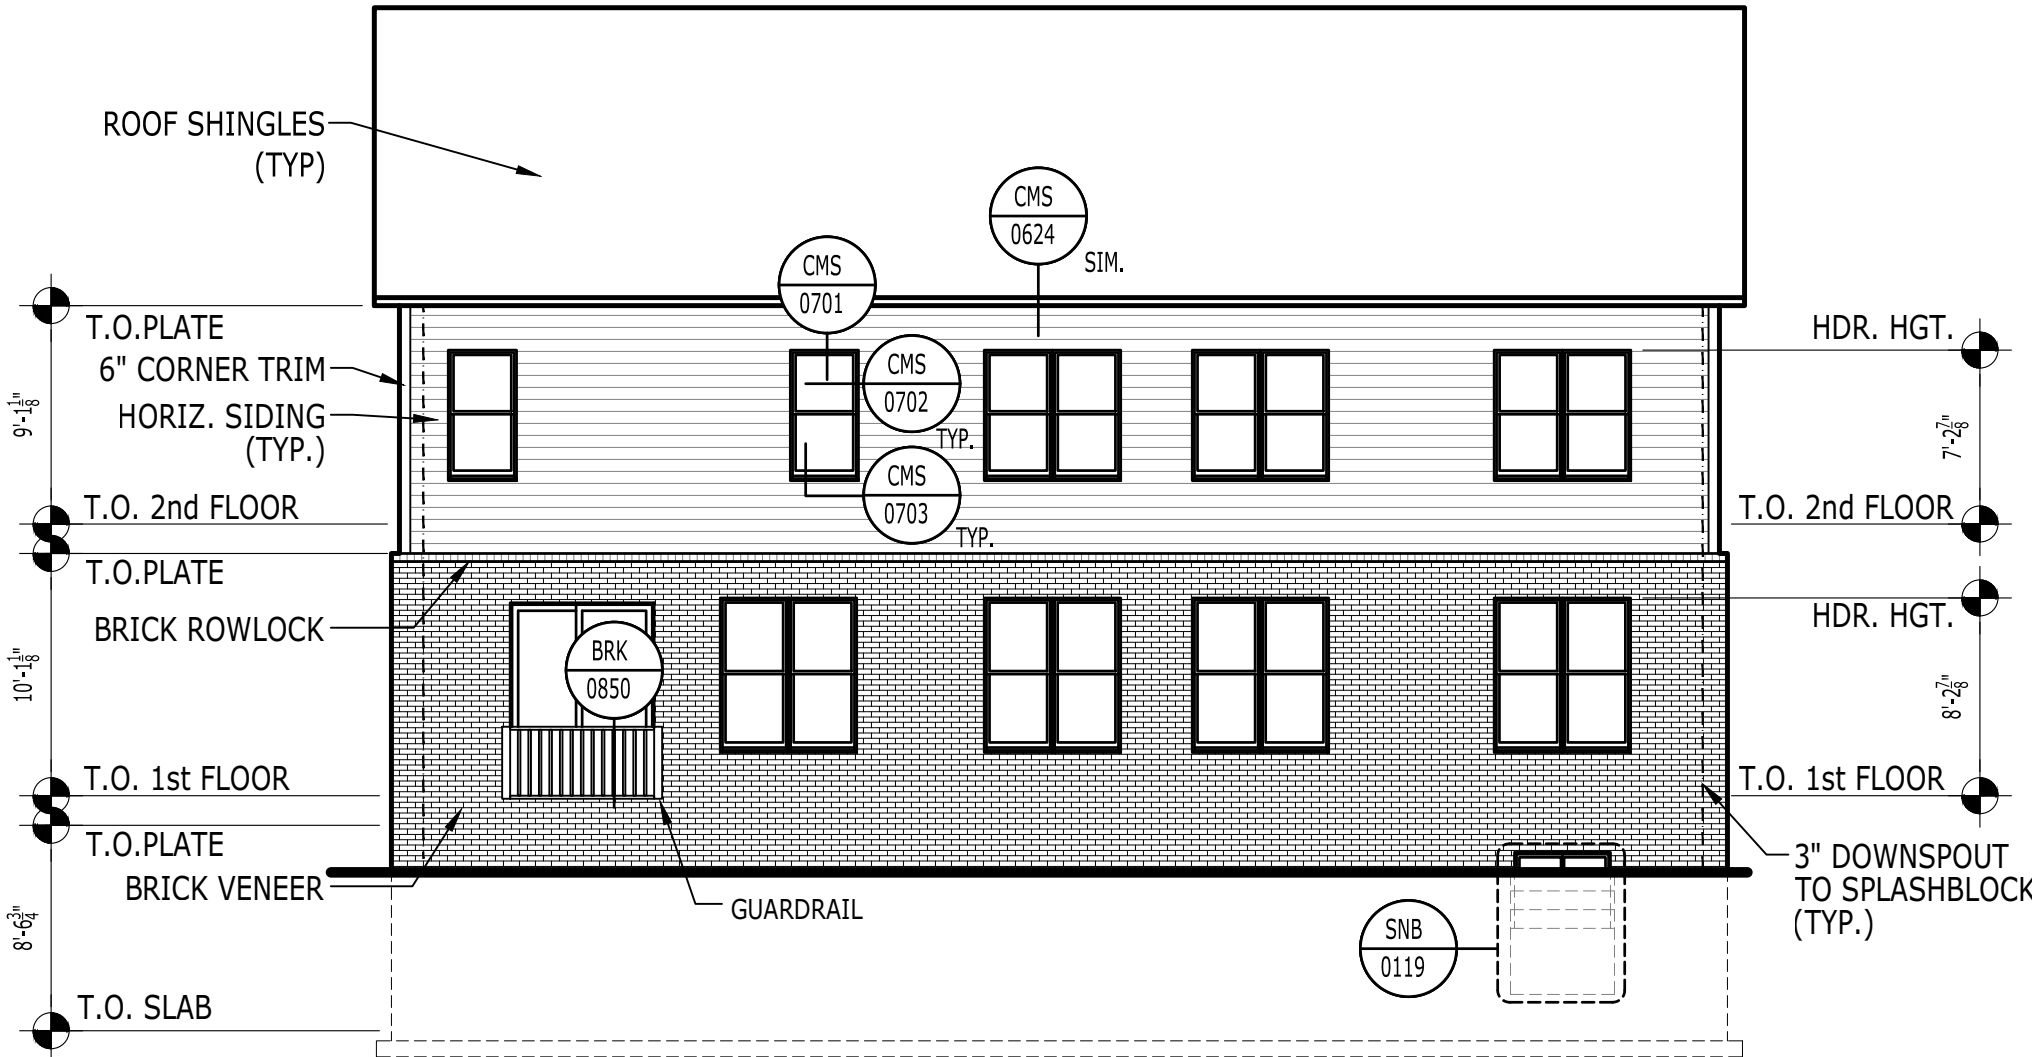

REAR ELEVATION

SCALE: 1/8" = 1'-0"


CRAFTSMAN

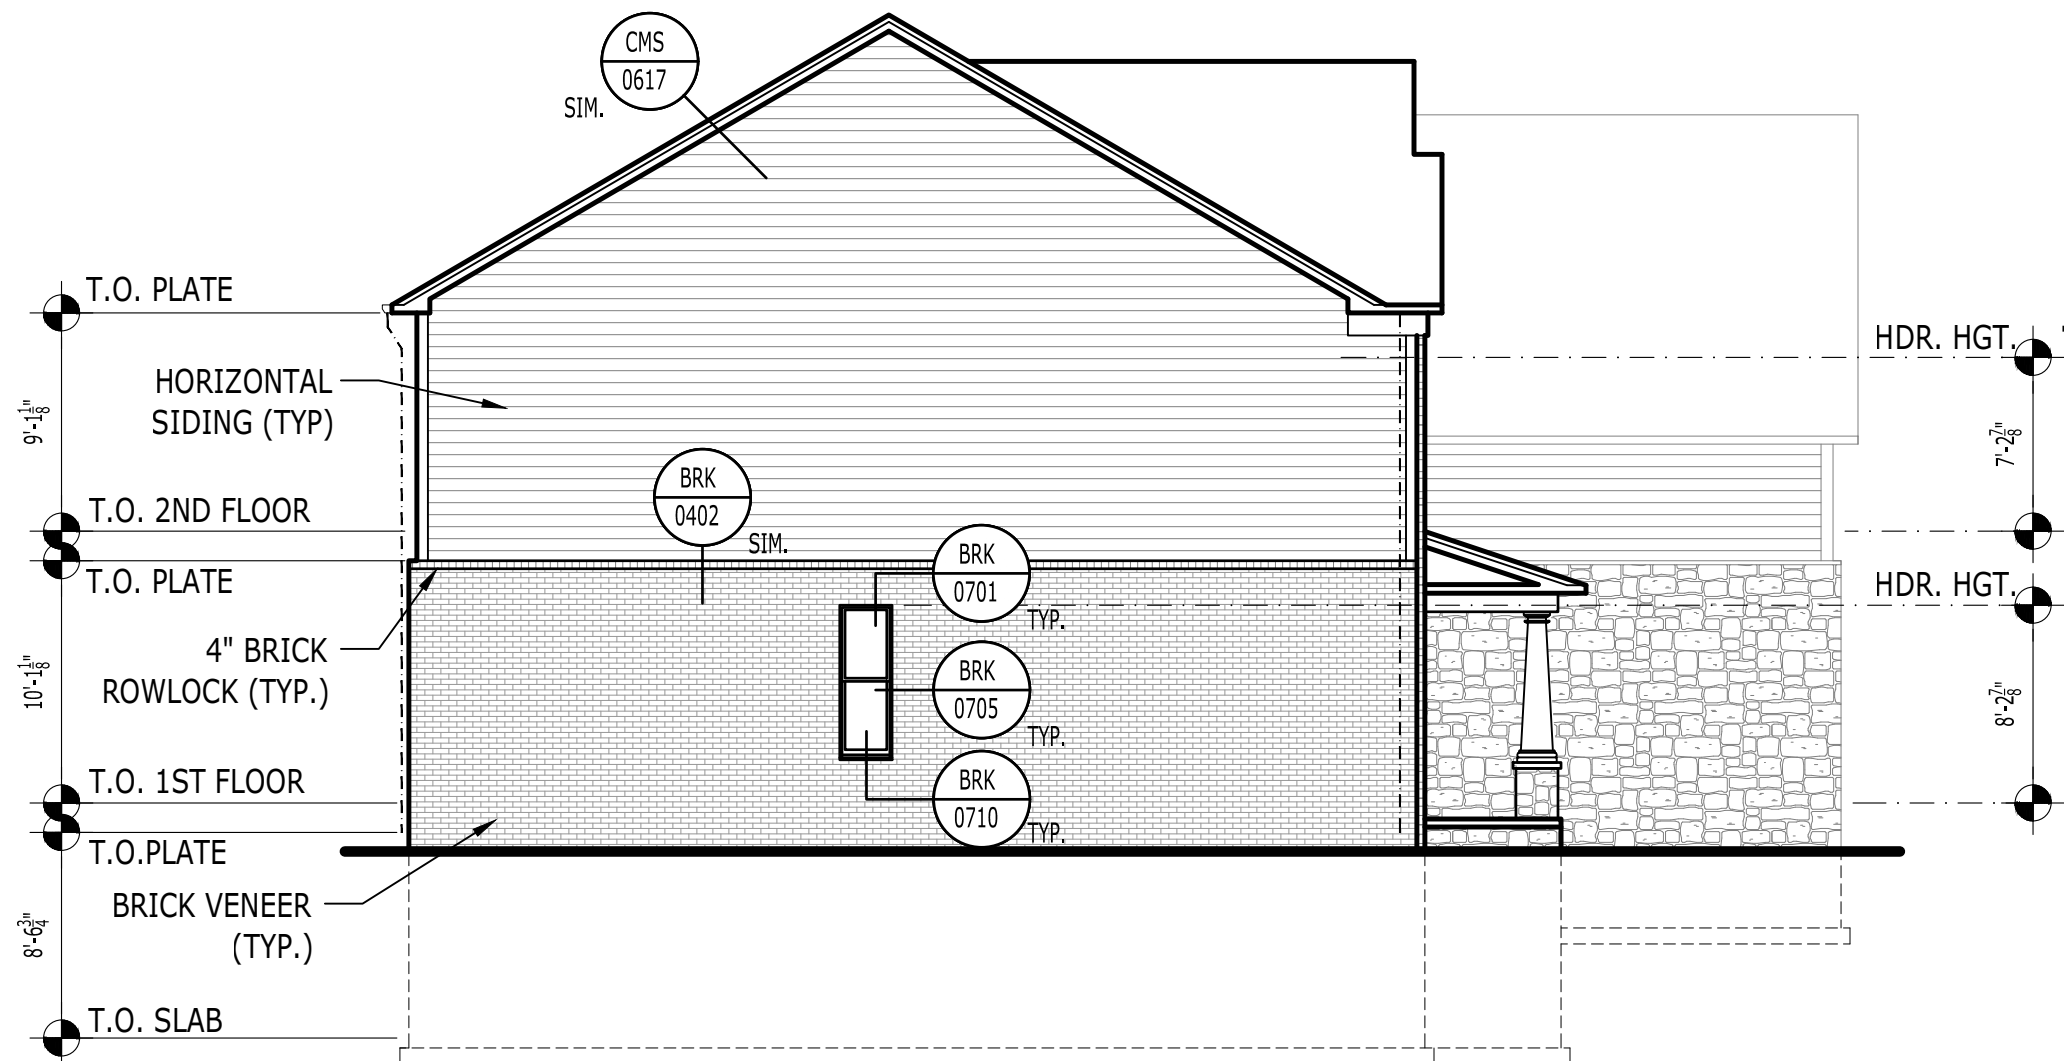

SIDE ELEVATION

SCALE: 1/8" = 1'-0"


CRAFTSMAN

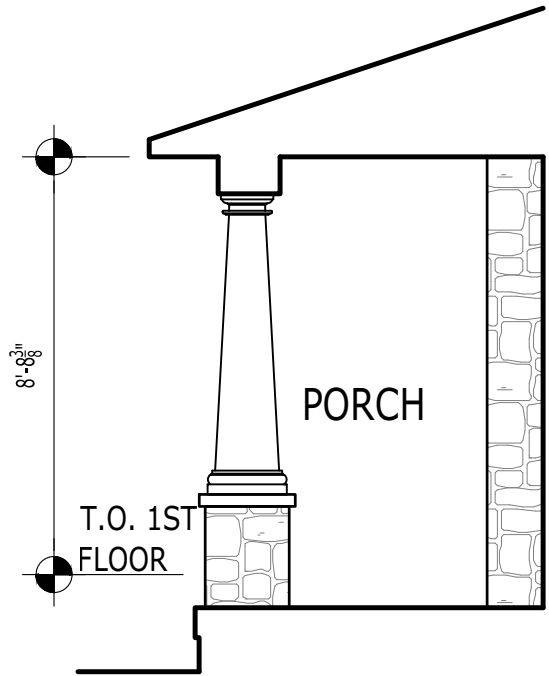

A ELEVATION DETAIL

A-5\_31 Scale: 1/4" = 1' - 0"


CRAFTSMAN

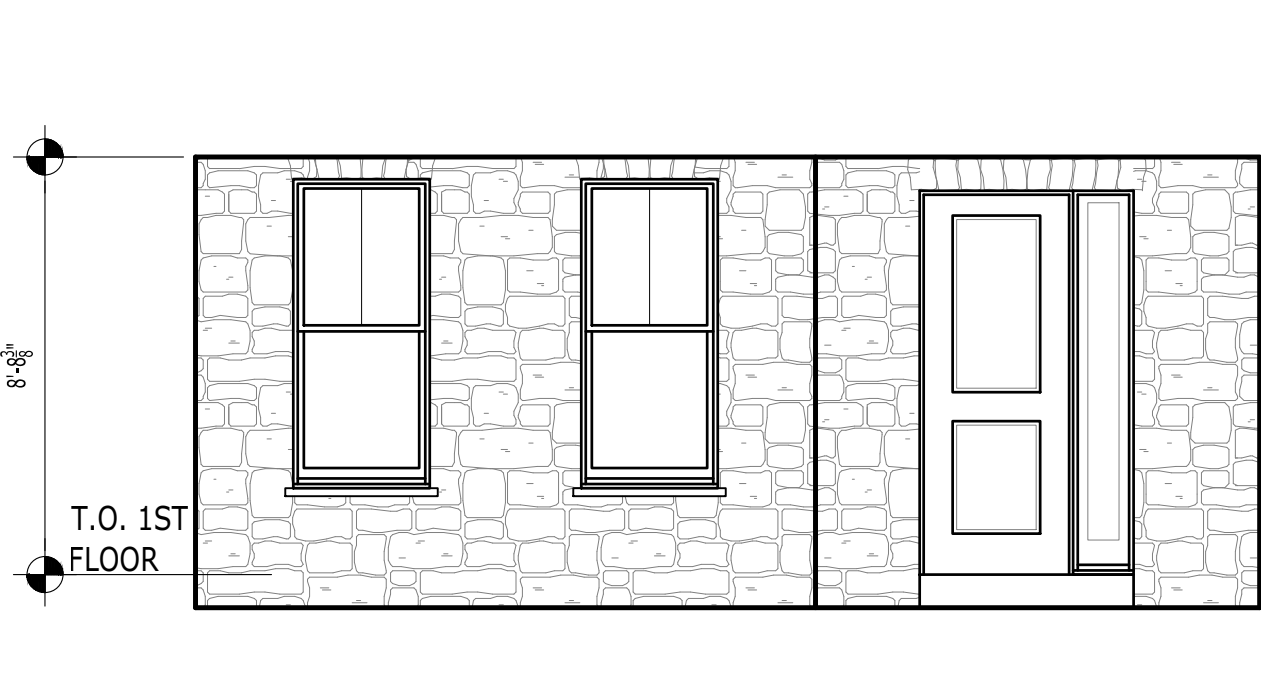

B ELEVATION DETAIL

A-5\_31 Scale: 1/4" = 1' - 0"

CRAFTSMAN

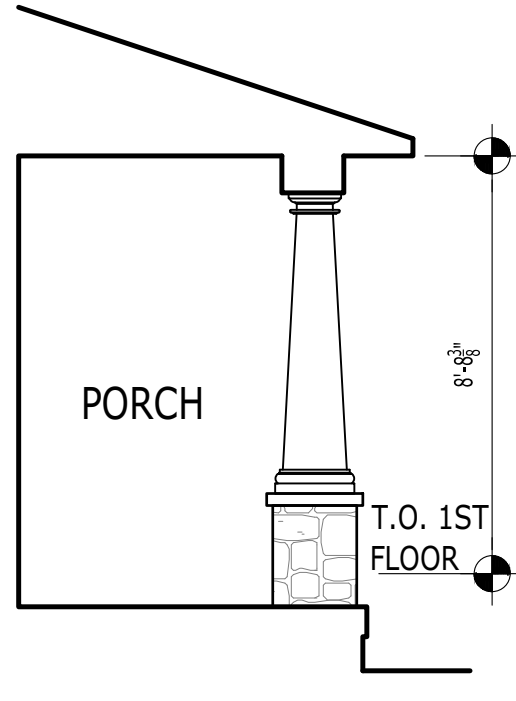

C ELEVATION DETAIL

A-5\_31 Scale: 1/4" = 1' - 0"

CRAFTSMAN



FRONT ELEVATION

SCALE: 1/4" = 1'-0"

CRAFTSMAN

CITY USE

TOLLARCHITECTURE

A Division of Toll Brothers

|                    |     |      |
|--------------------|-----|------|
| PROJECT ISSUE DATE |     |      |
| 12/08/22           |     |      |
| REVISION TABLE     |     |      |
| #                  | AC# | DATE |
|                    |     |      |
|                    |     |      |
|                |                                                                         |
|----------------|-------------------------------------------------------------------------|
| MODEL/PROJECT  | DECKER                                                                  |
| ELEVATION NAME | CRAFTSMAN                                                               |
| SCALE          | 22x34 - 1/4" = 1'-0" (UNO.)<br>11x17 - 1/8" = 1'-0" (UNO. - HALF NOTED) |

RIGHT HAND SET

SERIAL # 1015.1

LOT#

AO#

A-5\_31

SHEET NUMB













ELEVATIONS - HASLETT - 4,464 SF

ARBOR PRESERVE



DATE: Wednesday, May 08, 2024 - 3:49:06 pm

© TB Proprietary Corp.


ALL IDEAS, DESIGNS, ARRANGEMENTS AND PLANS INDICATED OR REPRESENTED BY THIS DRAWING ARE OWNED BY AND THE PROPERTY OF TOLL BROS., INC. (TOLL BROTHERS) AND ARE COPYRIGHTED. THEY WERE CREATED, EVOLVED AND DEVELOPED FOR USE ON, AND IN CONNECTION WITH THE SPECIFIED PROJECT. NONE OF SUCH IDEAS, DESIGNS, ARRANGEMENTS OR PLANS SHALL BE USED BY OR DISCLOSED TO ANY PERSON, FIRM OR CORPORATION FOR ANY PURPOSE WHATSOEVER WITHOUT THE WRITTEN PERMISSION OF TOLL BROTHERS. WRITTEN DIMENSIONS ON THESE DRAWINGS SHALL HAVE PRECEDENCE OVER SCALED DIMENSIONS. CONTRACTORS SHALL VERIFY, AND BE RESPONSIBLE FOR ALL DIMENSIONS AND CONDITIONS ON THE JOB AND TOLL BROTHERS OFFICE MUST BE NOTIFIED OF ANY VARIATIONS FROM THE DIMENSIONS AND CONDITIONS SHOWN BY THESE DRAWINGS.



FRONT ELEVATION

SCALE: 1/4" = 1'-0"

TRANSITIONAL

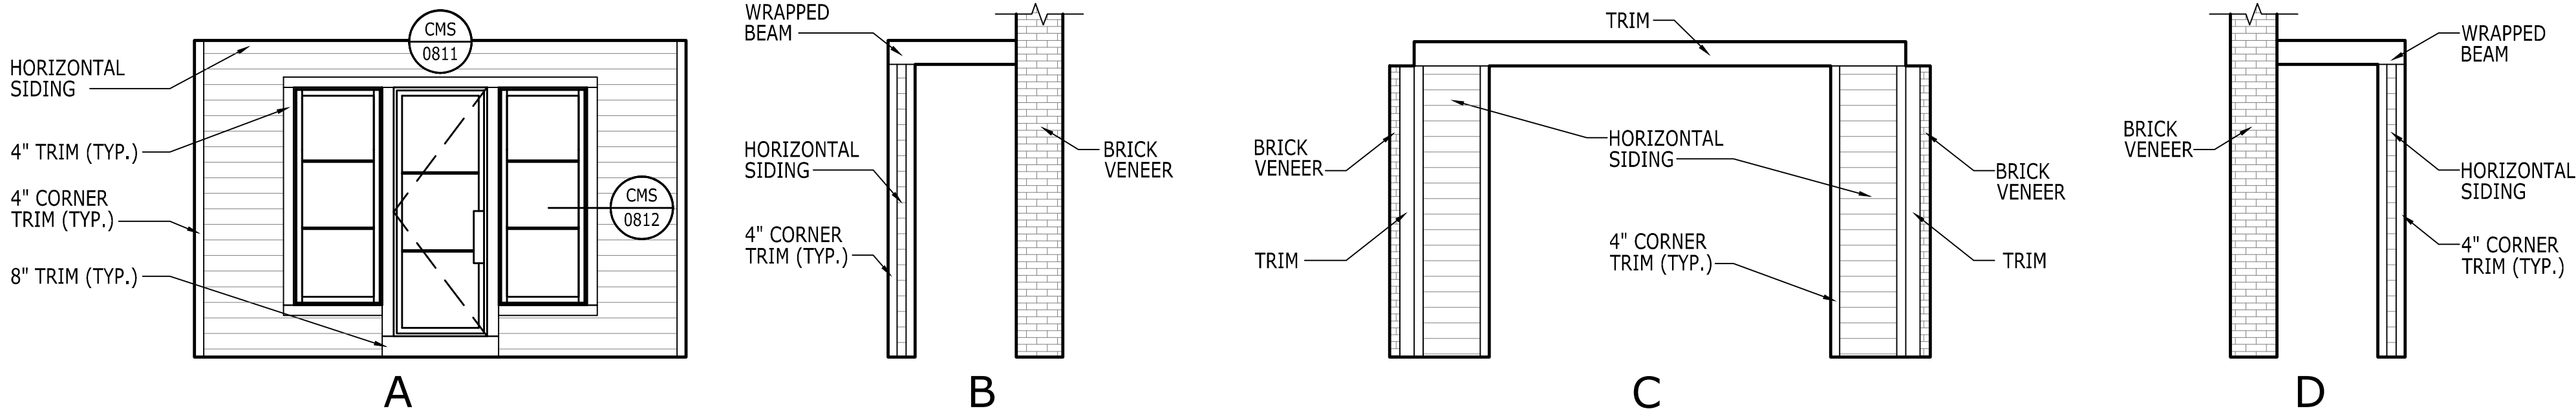

PORCH ELEVATION DETAILS

SCALE: 1/4" = 1'-0"

TRANSITIONAL

CITY USE

TOLLARCHITECTURE

A Division of Toll Brothers

PROJECT ISSUE DATE

9-1-2022

REVISION TABLE

#

AO#

DATE

MODEL/PROJECT

HASLETT

ELEVATION NAME

TRANSITIONAL

SCALE

22x34: 1/4" = 1'-0" (UNO.)

11x17: 1/8" = 1'-0" (UNO.) : HALF NOTED

SHEET DESCRIPTION

FRONT ELEVATION

RIGHT HAND SET

SERIAL # 1015.1

SHEET NUMB

A5\_0A

AO#


LOT#



DATE: Wednesday, May 08, 2024 - 3:51:04 pm

ALL IDEAS, DESIGNS, ARRANGEMENTS AND PLANS INDICATED OR REPRESENTED BY THIS DRAWING ARE OWNED BY AND THE PROPERTY OF TOLL BROS., INC. (TOLL BROTHERS) AND ARE COPYRIGHTED. THEY WERE CREATED, EVOLVED AND DEVELOPED FOR USE ON, AND IN CONNECTION WITH THE SPECIFIED PROJECT. NONE OF SUCH IDEAS, DESIGNS, ARRANGEMENTS OR PLANS SHALL BE USED BY OR DISCLOSED TO ANY PERSON, FIRM OR CORPORATION FOR ANY PURPOSE WHATSOEVER WITHOUT THE WRITTEN PERMISSION OF TOLL BROTHERS. WRITTEN DIMENSIONS ON THESE DRAWINGS SHALL HAVE PRECEDENCE OVER SCALED DIMENSIONS. CONTRACTORS SHALL VERIFY, AND BE RESPONSIBLE FOR ALL DIMENSIONS AND CONDITIONS ON THE JOB AND TOLL BROTHERS OFFICE MUST BE NOTIFIED OF ANY VARIATIONS FROM THE DIMENSIONS AND CONDITIONS SHOWN BY THESE DRAWINGS.

© TB Proprietary Corp.

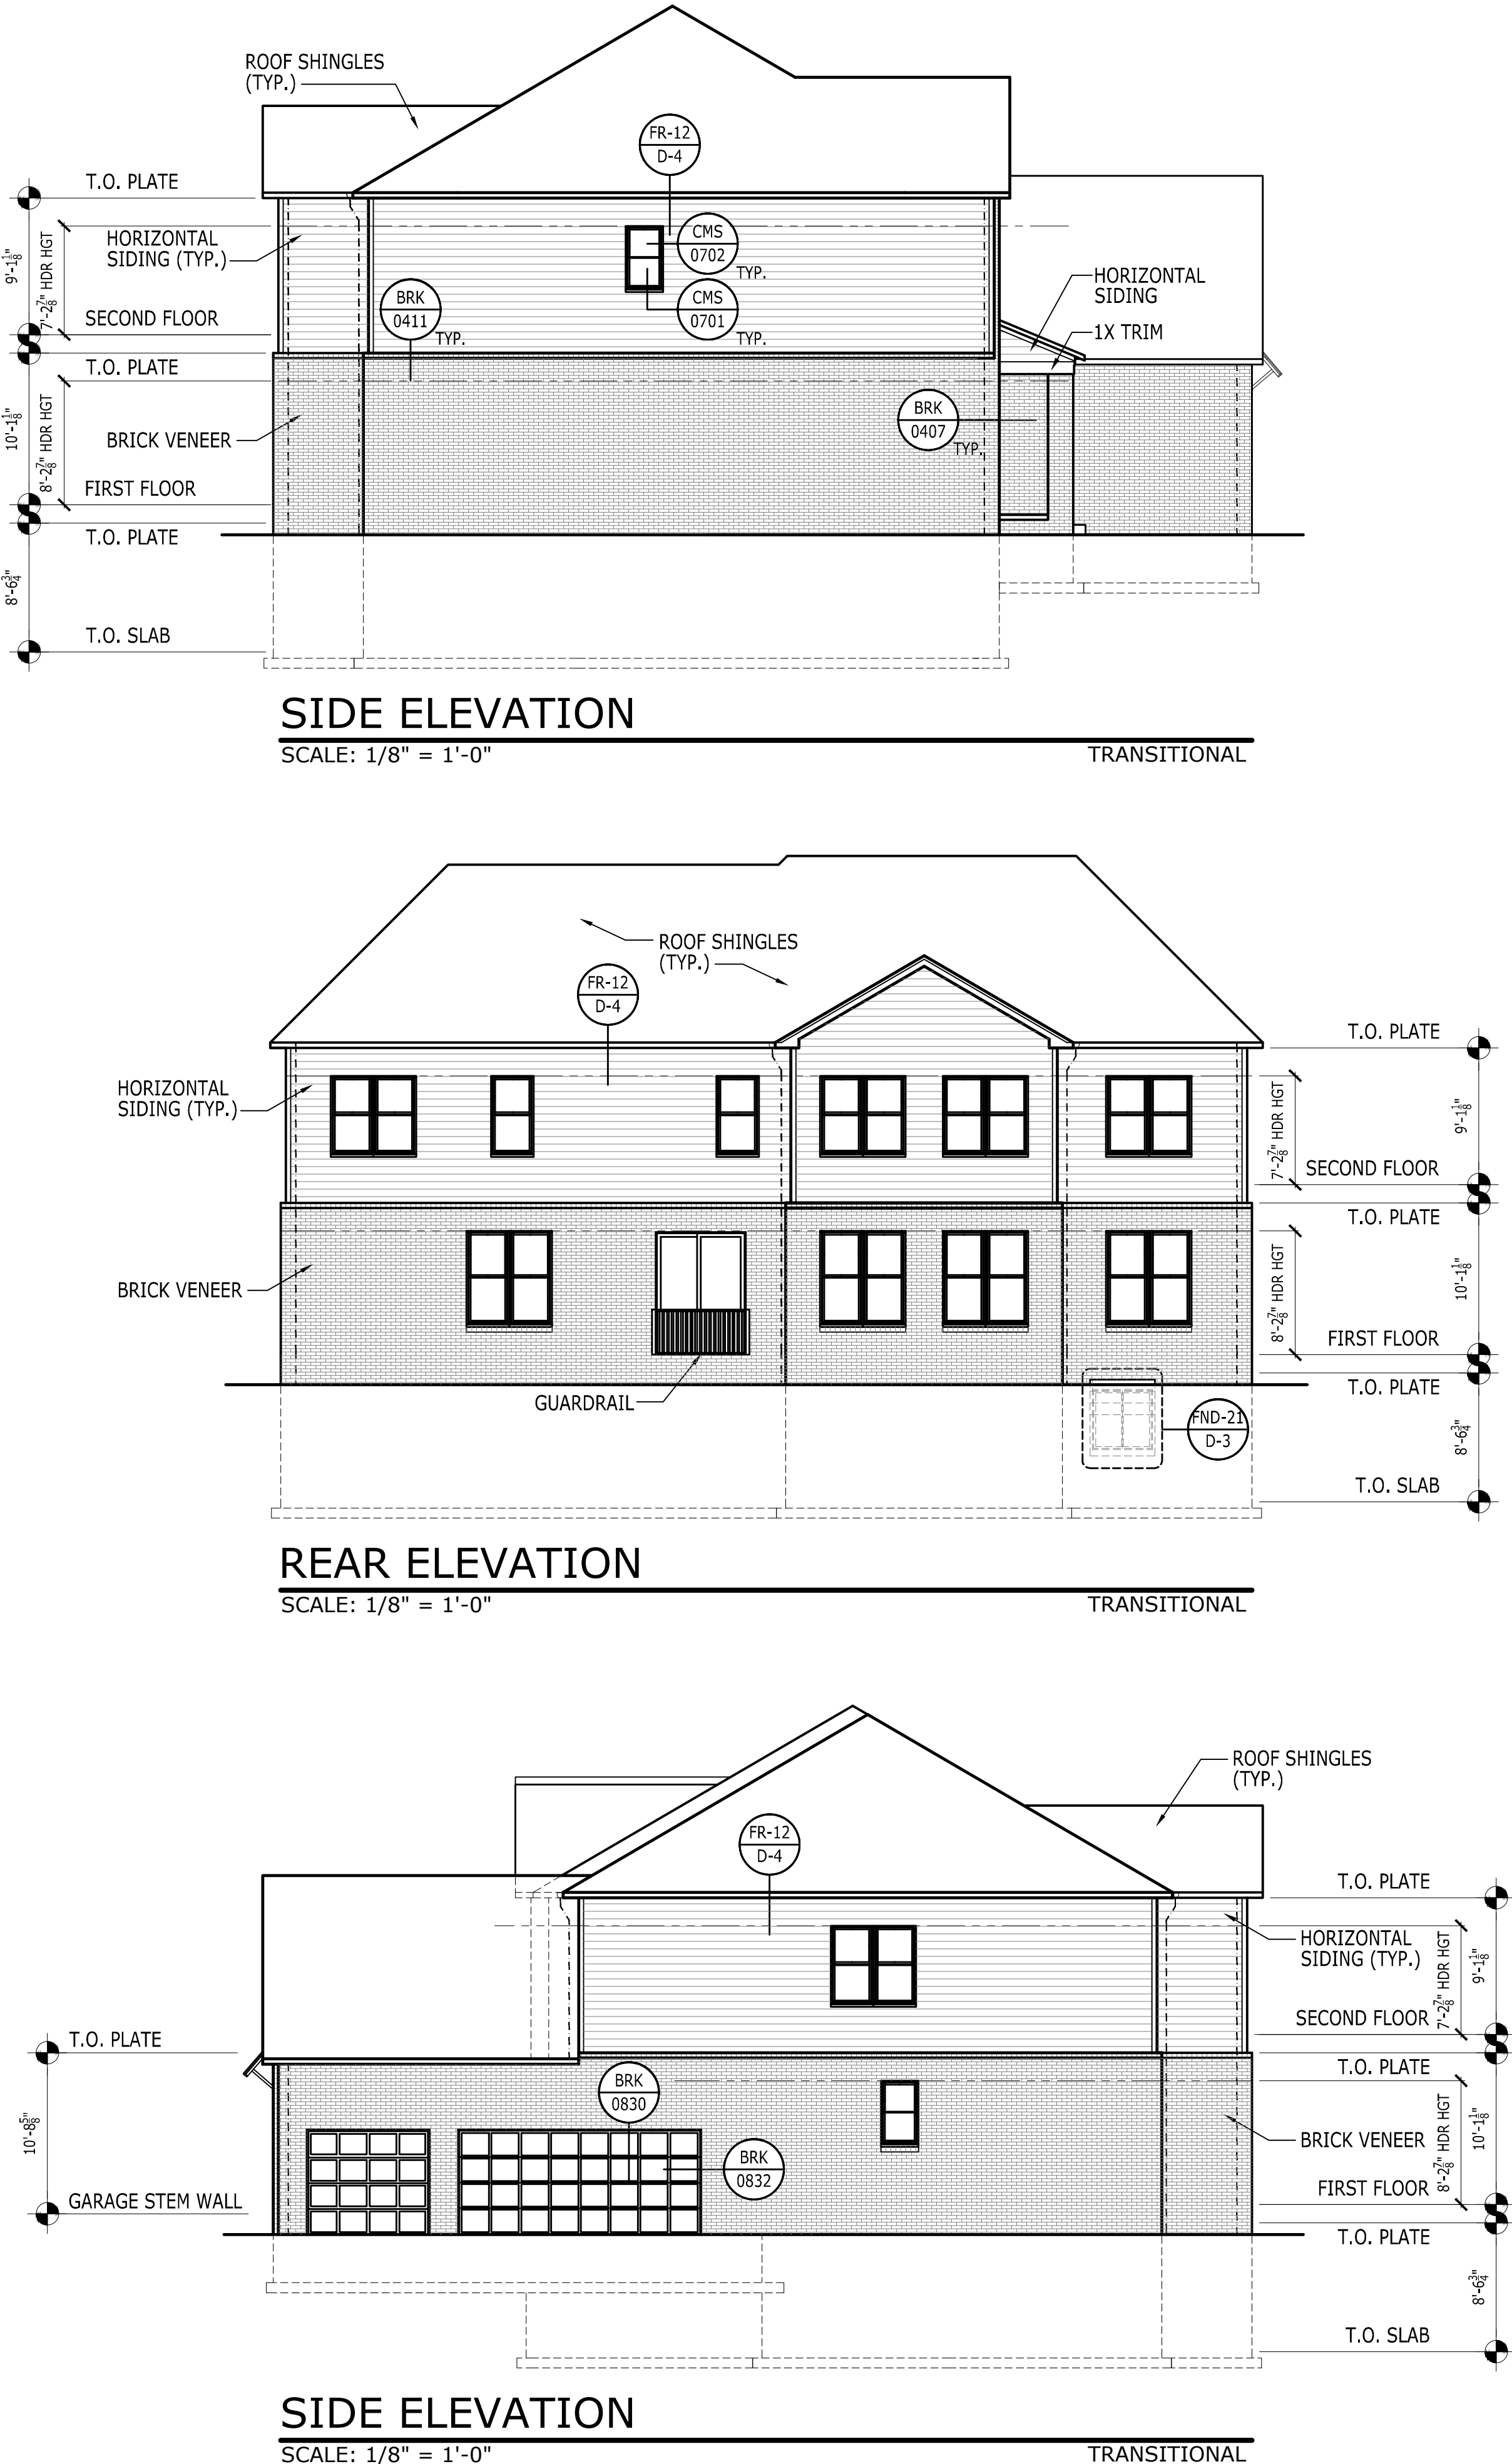

|                                                                                      |                                |
|--------------------------------------------------------------------------------------|--------------------------------|
| CITY USE                                                                             |                                |
| TOLLARCHITECTURE<br>A Division of Toll Brothers                                      |                                |
| PROJECT ISSUE DATE<br>9-1-2022                                                       | REVISION TABLE<br># AC# DATE   |
| MODEL/PROJECT<br>HASLETT                                                             | ELEVATION NAME<br>TRANSITIONAL |
| SCALE<br>22x34 : 1/4" = 1'-0" (U.N.O.)<br>11x17 : 1/8" = 1'-0" (U.N.O. : HALF NOTED) |                                |
| SHEET DESCRIPTION<br>REAR AND SIDE ELEVATIONS                                        |                                |
| RIGHT HAND SET<br>SERIAL # 1015.1                                                    |                                |
| AO#                                                                                  | LOT#                           |
| A5_0AA                                                                               |                                |
| SHEET NUMB                                                                           |                                |



DATE: Wednesday, May 08, 2024 - 3:54:25 pm

ALL IDEAS, DESIGNS, ARRANGEMENTS AND PLANS INDICATED OR REPRESENTED BY THIS DRAWING ARE OWNED BY AND THE PROPERTY OF TOLL BROS., INC. (TOLL BROTHERS) AND ARE COPYRIGHTED. THEY WERE CREATED, EVOLVED AND DEVELOPED FOR USE ON, AND IN CONNECTION WITH THE SPECIFIED PROJECT. NONE OF SUCH IDEAS, DESIGNS, ARRANGEMENTS OR PLANS SHALL BE USED BY OR DISCLOSED TO ANY PERSON, FIRM OR CORPORATION FOR ANY PURPOSE WHATSOEVER WITHOUT THE WRITTEN PERMISSION OF TOLL BROTHERS. WRITTEN DIMENSIONS ON THESE DRAWINGS SHALL HAVE PRECEDENCE OVER SCALED DIMENSIONS. CONTRACTORS SHALL VERIFY, AND BE RESPONSIBLE FOR ALL DIMENSIONS AND CONDITIONS ON THE JOB AND TOLL BROTHERS OFFICE MUST BE NOTIFIED OF ANY VARIATIONS FROM THE DIMENSIONS AND CONDITIONS SHOWN BY THESE DRAWINGS.


© TB Proprietary Corp.




## FRONT ELEVATION

SCALE: 1/4" = 1'-0"


MODERN FARMHOUSE

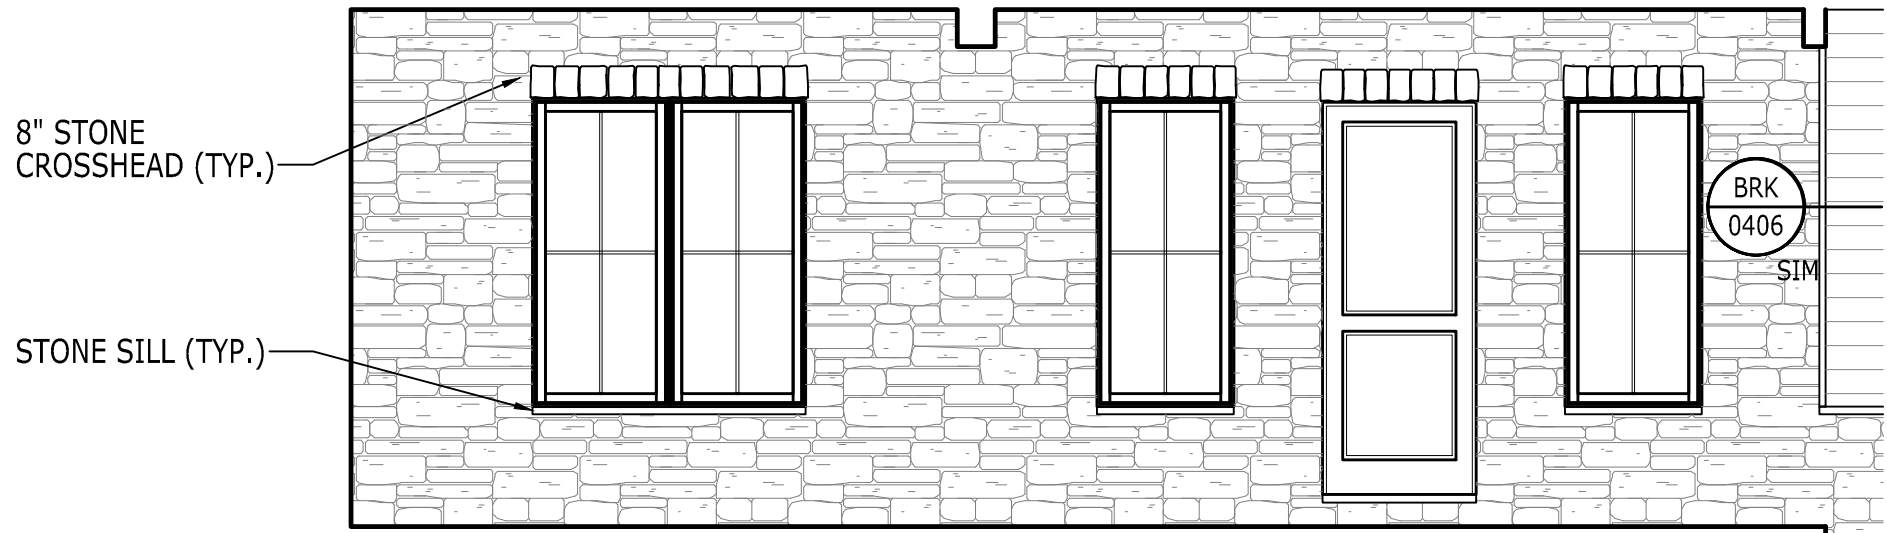


A

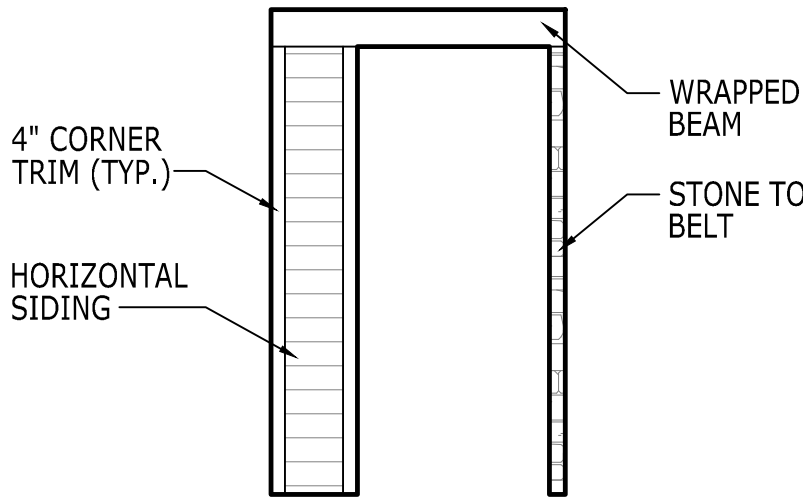

B

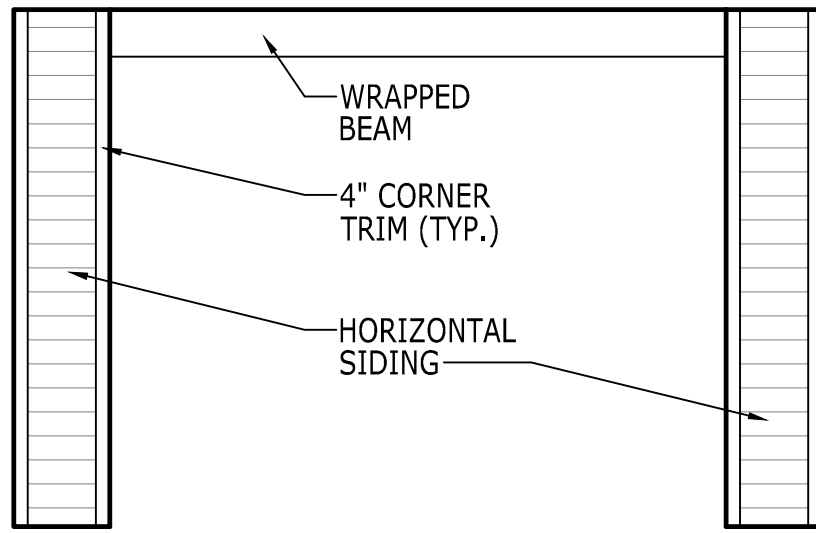

C

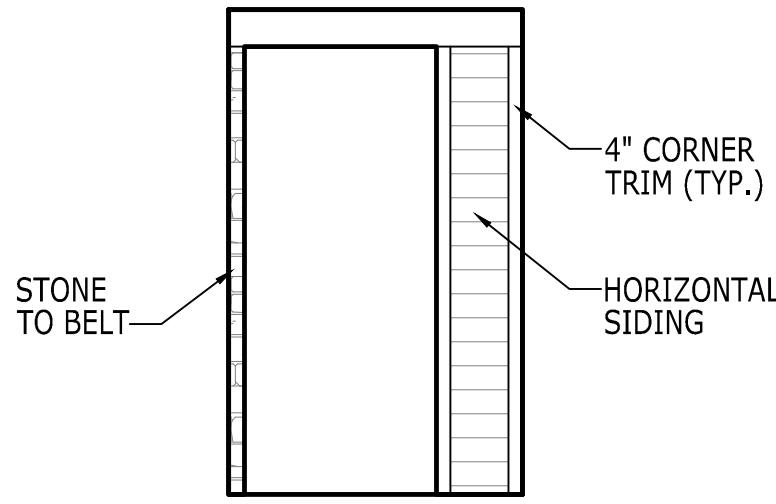

D

## PORCH ELEVATION DETAILS

SCALE: 1/4" = 1'-0"

MODERN FARMHOUSE

AO#

LOT#

SHEET DESCRIPTION

FRONT ELEVATION

MODEL/PROJECT

HASLETT

ELEVATION NAME

MODERN FARMHOUSE

SCALE

22x34: 1/4" = 1'-0" (UNO.)  
11x17: 1/8" = 1'-0" (UNO.) : HALF NOTED

PROJECT ISSUE DATE

9-1-2022

REVISION TABLE

#

AO#

DATE

TOLLARCHITECTURE

A Division of Toll Brothers

CITY USE


RIGHT HAND SET  
SERIAL # 1015.1

SHEET  
NUMB

A5\_0P



ALL IDEAS, DESIGNS, ARRANGEMENTS AND PLANS INDICATED OR REPRESENTED BY THIS DRAWING ARE OWNED BY AND THE PROPERTY OF TOLL BROS., INC. (TOLL BROTHERS) AND ARE COPYRIGHTED. THEY WERE CREATED, EVOLVED AND DEVELOPED FOR USE ON, AND IN CONNECTION WITH THE SPECIFIED PROJECT. NONE OF SUCH IDEAS, DESIGNS, ARRANGEMENTS OR PLANS SHALL BE USED BY OR DISCLOSED TO ANY PERSON, FIRM OR CORPORATION FOR ANY PURPOSE WHATSOEVER WITHOUT THE WRITTEN PERMISSION OF TOLL BROTHERS. WRITTEN DIMENSIONS ON THESE DRAWINGS SHALL HAVE PRECEDENCE OVER SCALED DIMENSIONS. CONTRACTORS SHALL VERIFY, AND BE RESPONSIBLE FOR ALL DIMENSIONS AND CONDITIONS ON THE JOB AND TOLL BROTHERS OFFICE MUST BE NOTIFIED OF ANY VARIATIONS FROM THE DIMENSIONS AND CONDITIONS SHOWN BY THESE DRAWINGS.

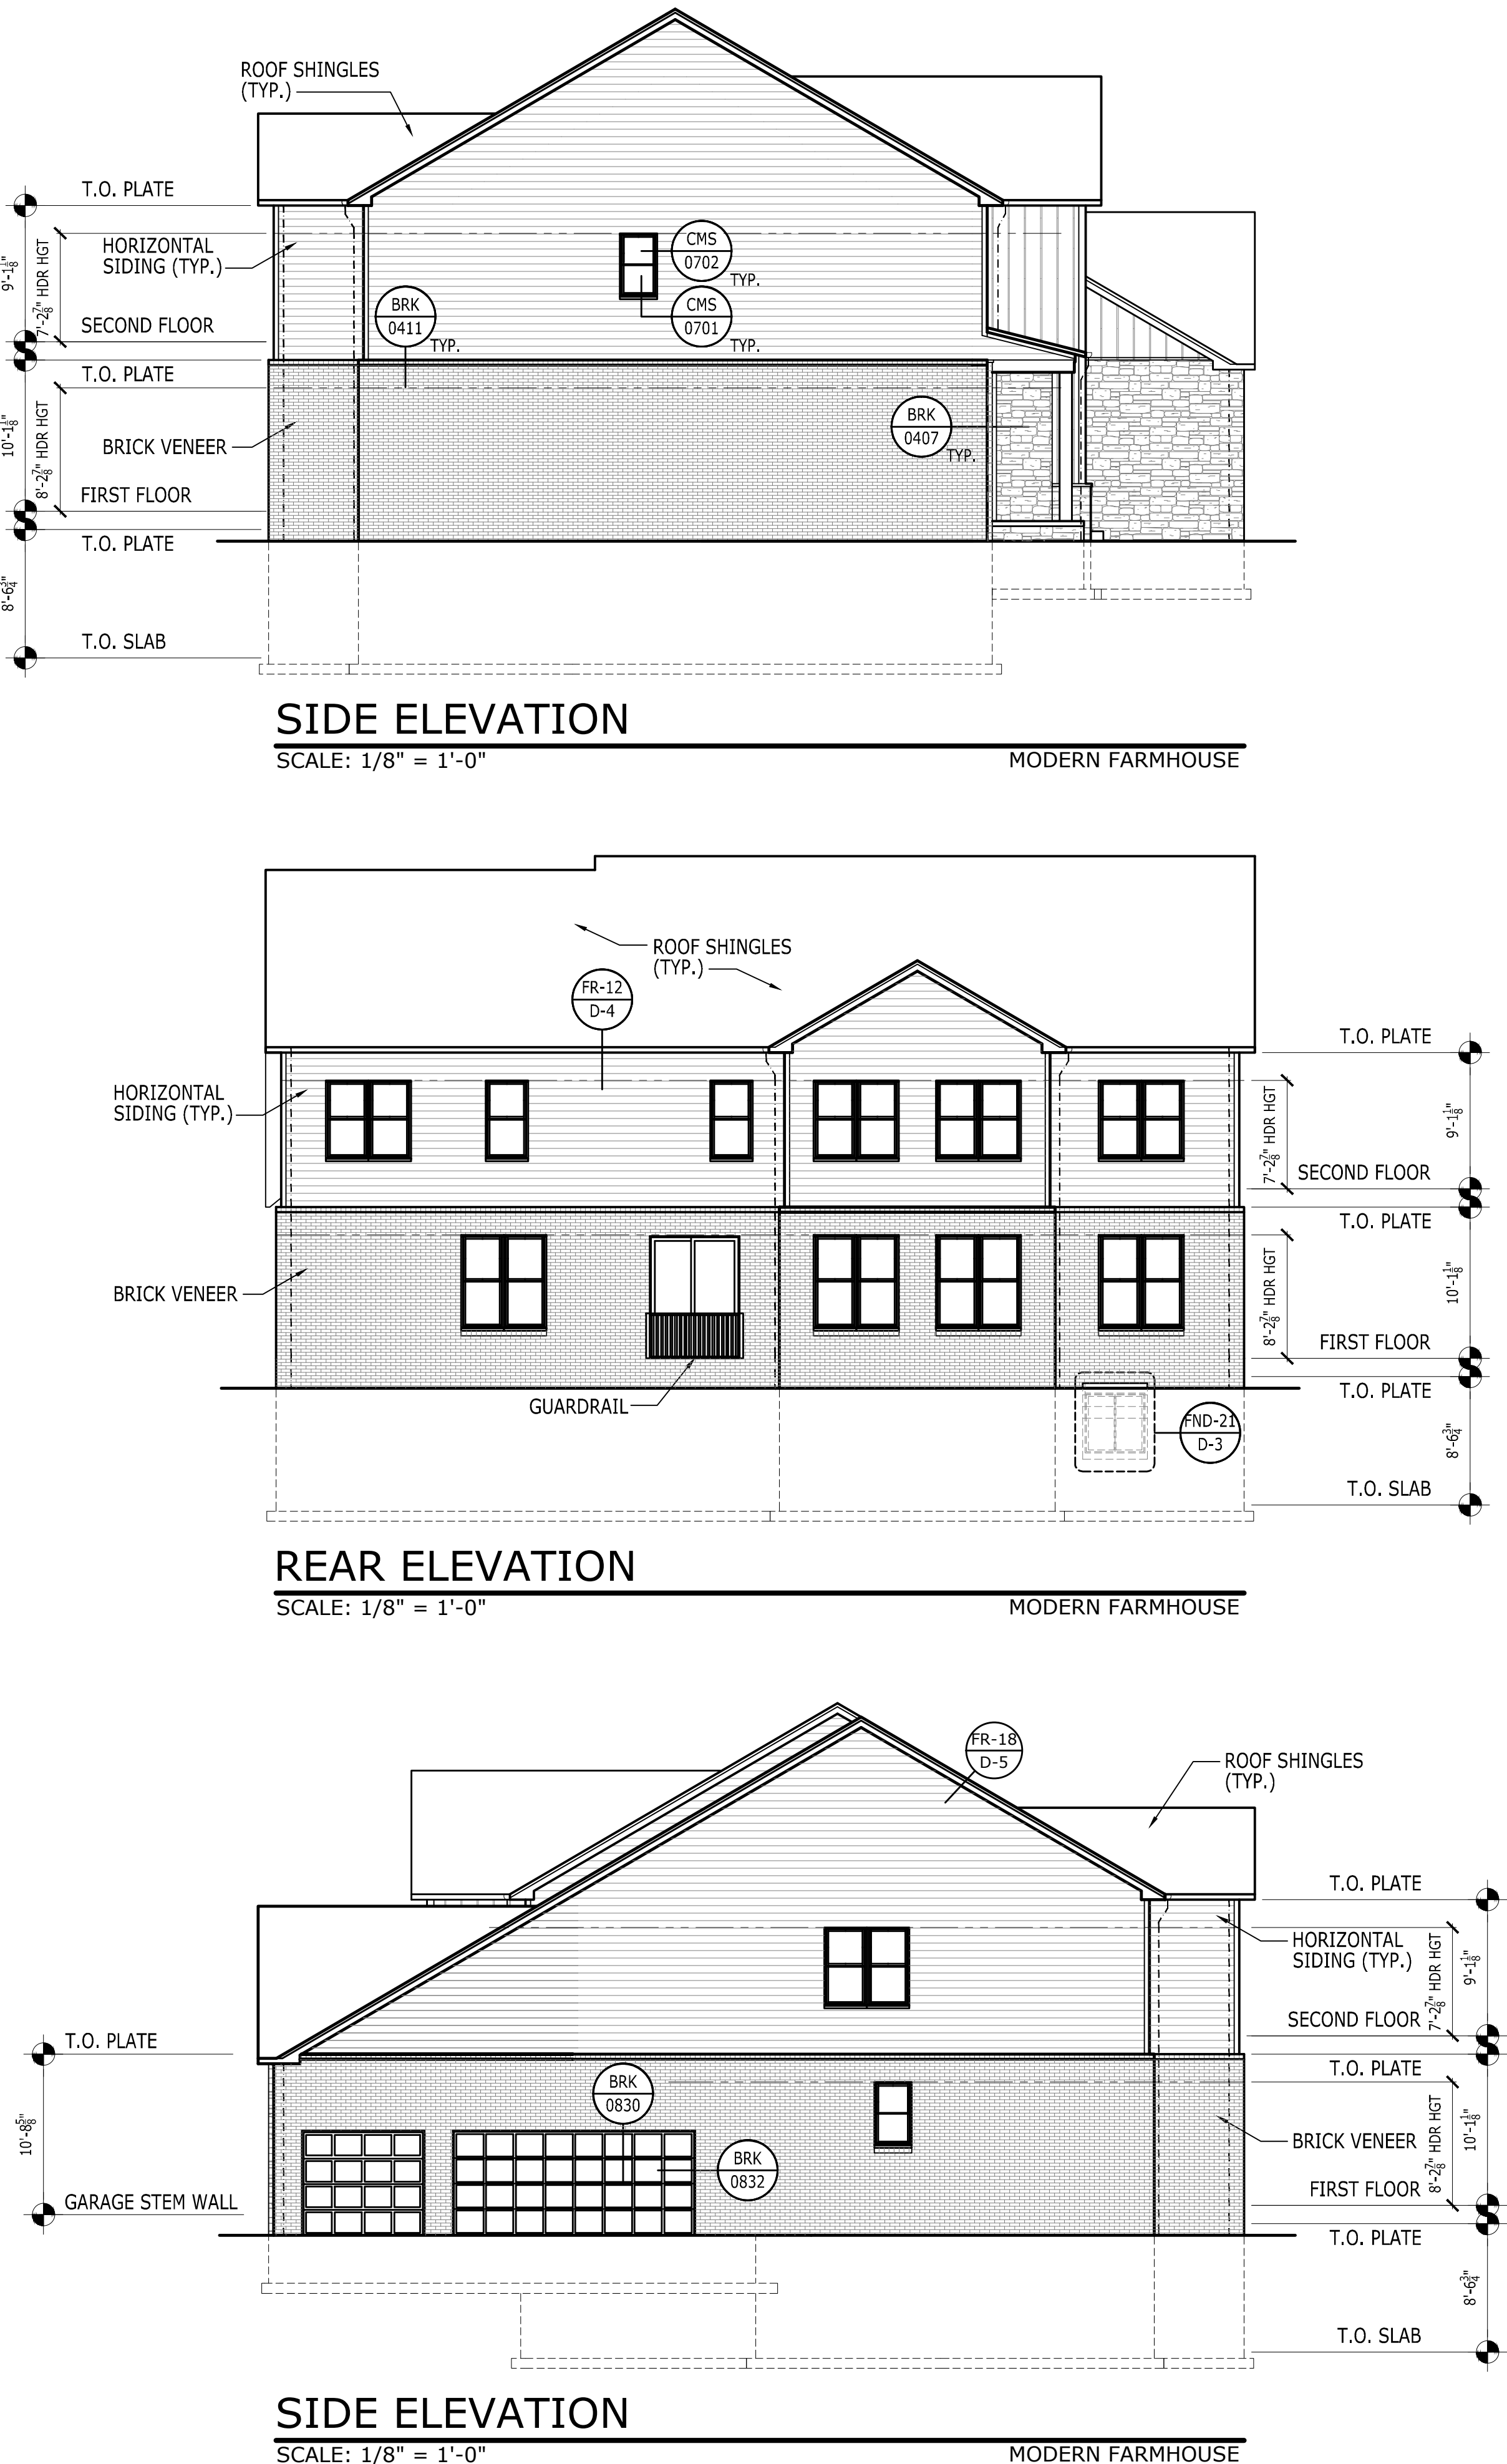

|          |  |  |  |  |  |
|----------|--|--|--|--|--|
| CITY USE |  |  |  |  |  |
|          |  |  |  |  |  |
|          |  |  |  |  |  |
FRONT ELEVATION

SCALE: 1/4" = 1'-0"

CRAFTSMAN

AO# --- LOT# ---

SHEET DESCRIPTION

FRONT ELEVATION

RIGHT HAND SET  
SERIAL # 1015.1

SHEET  
NUMB

A5\_31

MODEL/PROJECT

HASLETT

ELEVATION NAME

CRAFTSMAN

SCALE

22x34: 1/4" = 1'-0" (UNO.)  
11x17: 1/8" = 1'-0" (UNO. : HALF NOTED)

PROJECT ISSUE DATE

9-1-2022

REVISION TABLE

# AO# DATE


TOLLARCHITECTURE

A Division of Toll Brothers

CITY USE



ALL IDEAS, DESIGNS, ARRANGEMENTS AND PLANS INDICATED OR REPRESENTED BY THIS DRAWING ARE OWNED BY AND THE PROPERTY OF TOLL BROS., INC. (TOLL BROTHERS) AND ARE COPYRIGHTED. THEY WERE CREATED, EVOLVED AND DEVELOPED FOR USE ON, AND IN CONNECTION WITH THE SPECIFIED PROJECT. NONE OF SUCH IDEAS, DESIGNS, ARRANGEMENTS OR PLANS SHALL BE USED BY OR DISCLOSED TO ANY PERSON, FIRM OR CORPORATION FOR ANY PURPOSE WHATSOEVER WITHOUT THE WRITTEN PERMISSION OF TOLL BROTHERS. WRITTEN DIMENSIONS ON THESE DRAWINGS SHALL HAVE PRECEDENCE OVER SCALED DIMENSIONS. CONTRACTORS SHALL VERIFY, AND BE RESPONSIBLE FOR ALL DIMENSIONS AND CONDITIONS ON THE JOB AND TOLL BROTHERS OFFICE MUST BE NOTIFIED OF ANY VARIATIONS FROM THE DIMENSIONS AND CONDITIONS SHOWN BY THESE DRAWINGS.

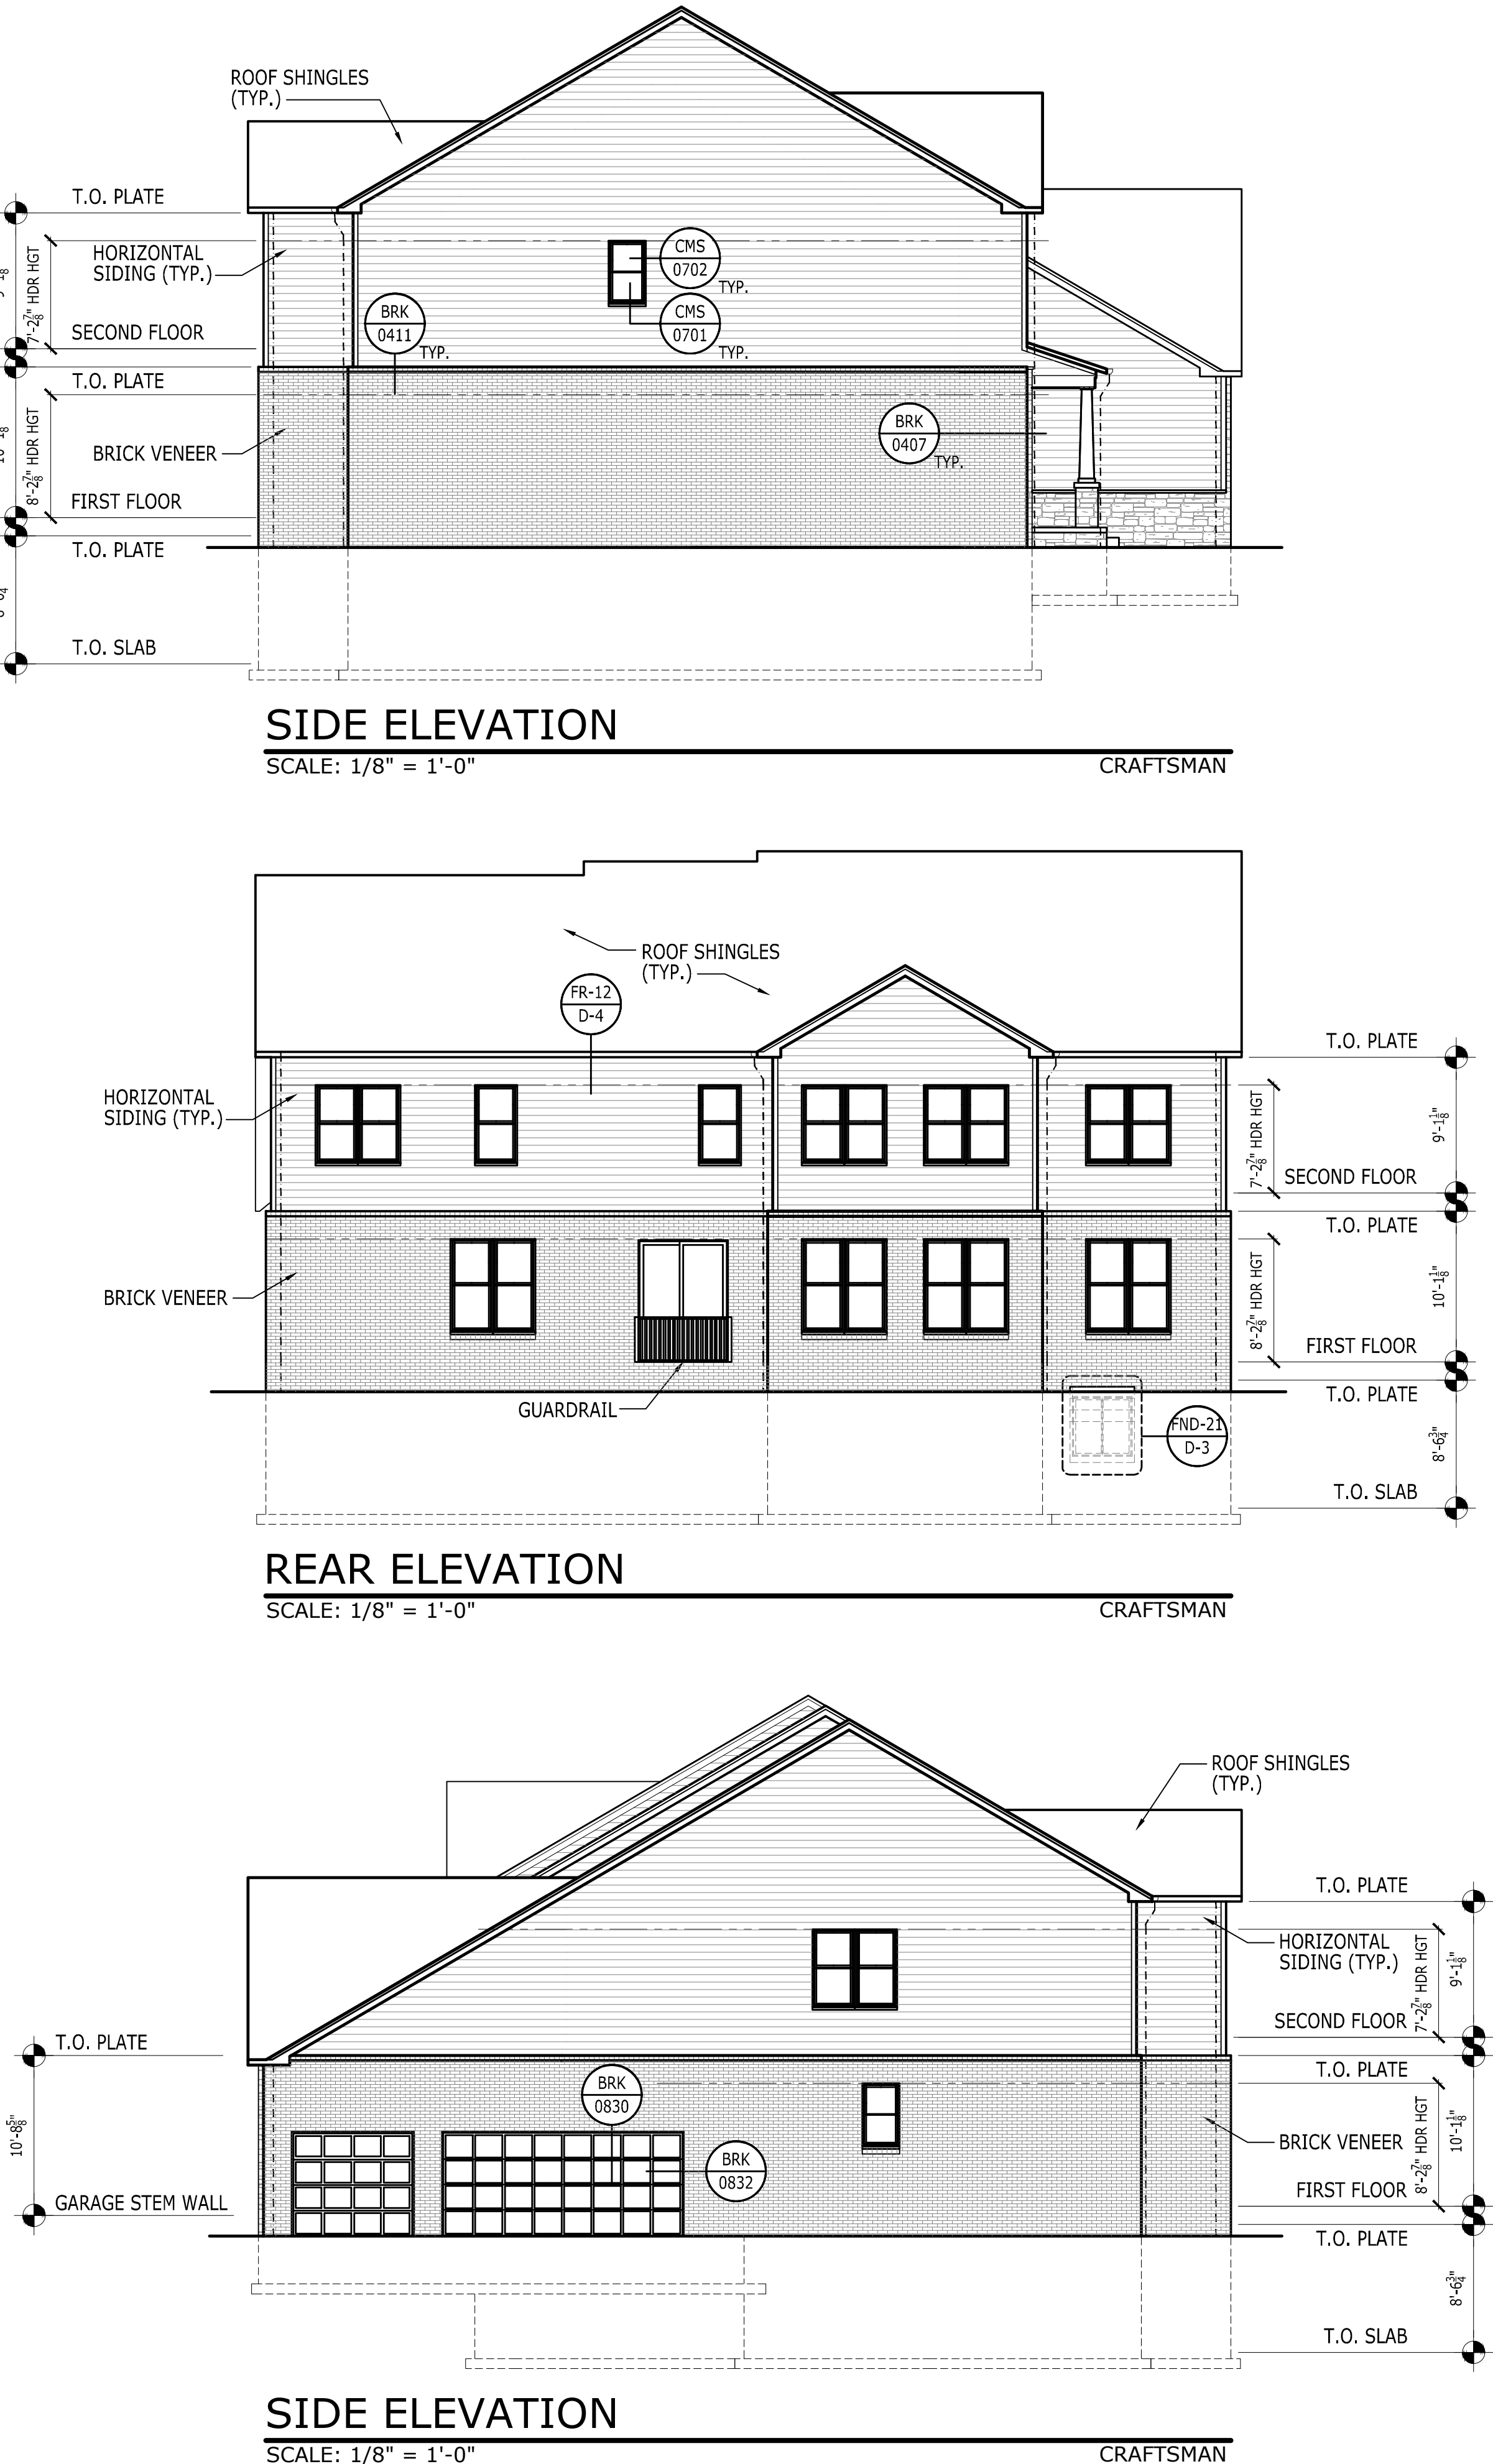

|                                                                                      |                 |            |
|--------------------------------------------------------------------------------------|-----------------|------------|
| CITY USE                                                                             |                 |            |
| TOLLARCHITECTURE<br>A Division of Toll Brothers                                      |                 |            |
| PROJECT ISSUE DATE<br>9-1-2022                                                       | REVISION TABLE  |            |
|                                                                                      | #               | DATE       |
|                                                                                      | AO#             |            |
| MODEL/PROJECT<br>HASLETT                                                             |                 |            |
| ELEVATION NAME<br>CRAFTSMAN                                                          |                 |            |
| SCALE<br>22x34 : 1/4" = 1'-0" (U.N.O.)<br>11x17 : 1/8" = 1'-0" (U.N.O. : HALF NOTED) |                 |            |
| SHEET DESCRIPTION<br>REAR AND SIDE ELEVATIONS                                        | RIGHT HAND SET  |            |
|                                                                                      | SERIAL # 1015.1 |            |
|                                                                                      | A5_31A          |            |
| AO#                                                                                  | LOT#            | SHEET NUMB |





FRONT ELEVATION

SCALE: 1/4" = 1'-0"

NEWHAVEN

CITY USE

TOLLARCHITECTURE


A Division of Toll Brothers

| PROJECT ISSUE DATE |     | 9-1-2022 |  |
|--------------------|-----|----------|--|
| REVISION TABLE     |     |          |  |
| #                  | AO# | DATE     |  |
|                    |     |          |  |
|                    |     |          |  |
| MODEL/PROJECT  |  | HASLETT                                                               |  |
|----------------|--|-----------------------------------------------------------------------|--|
| ELEVATION NAME |  | NEWHAVEN                                                              |  |
| SCALE          |  | 22x34: 1/4" = 1'-0" (UNO.)<br>11x17: 1/8" = 1'-0" (UNO. : HALF NOTED) |  |

| SHEET DESCRIPTION |  | FRONT ELEVATION |  |
|-------------------|--|-----------------|--|
| RIGHT HAND SET    |  | SERIAL # 1015.1 |  |
| AO#               |  | LOT#            |  |
| ---               |  | ---             |  |
| SHEET NUMB        |  | A5_85           |  |




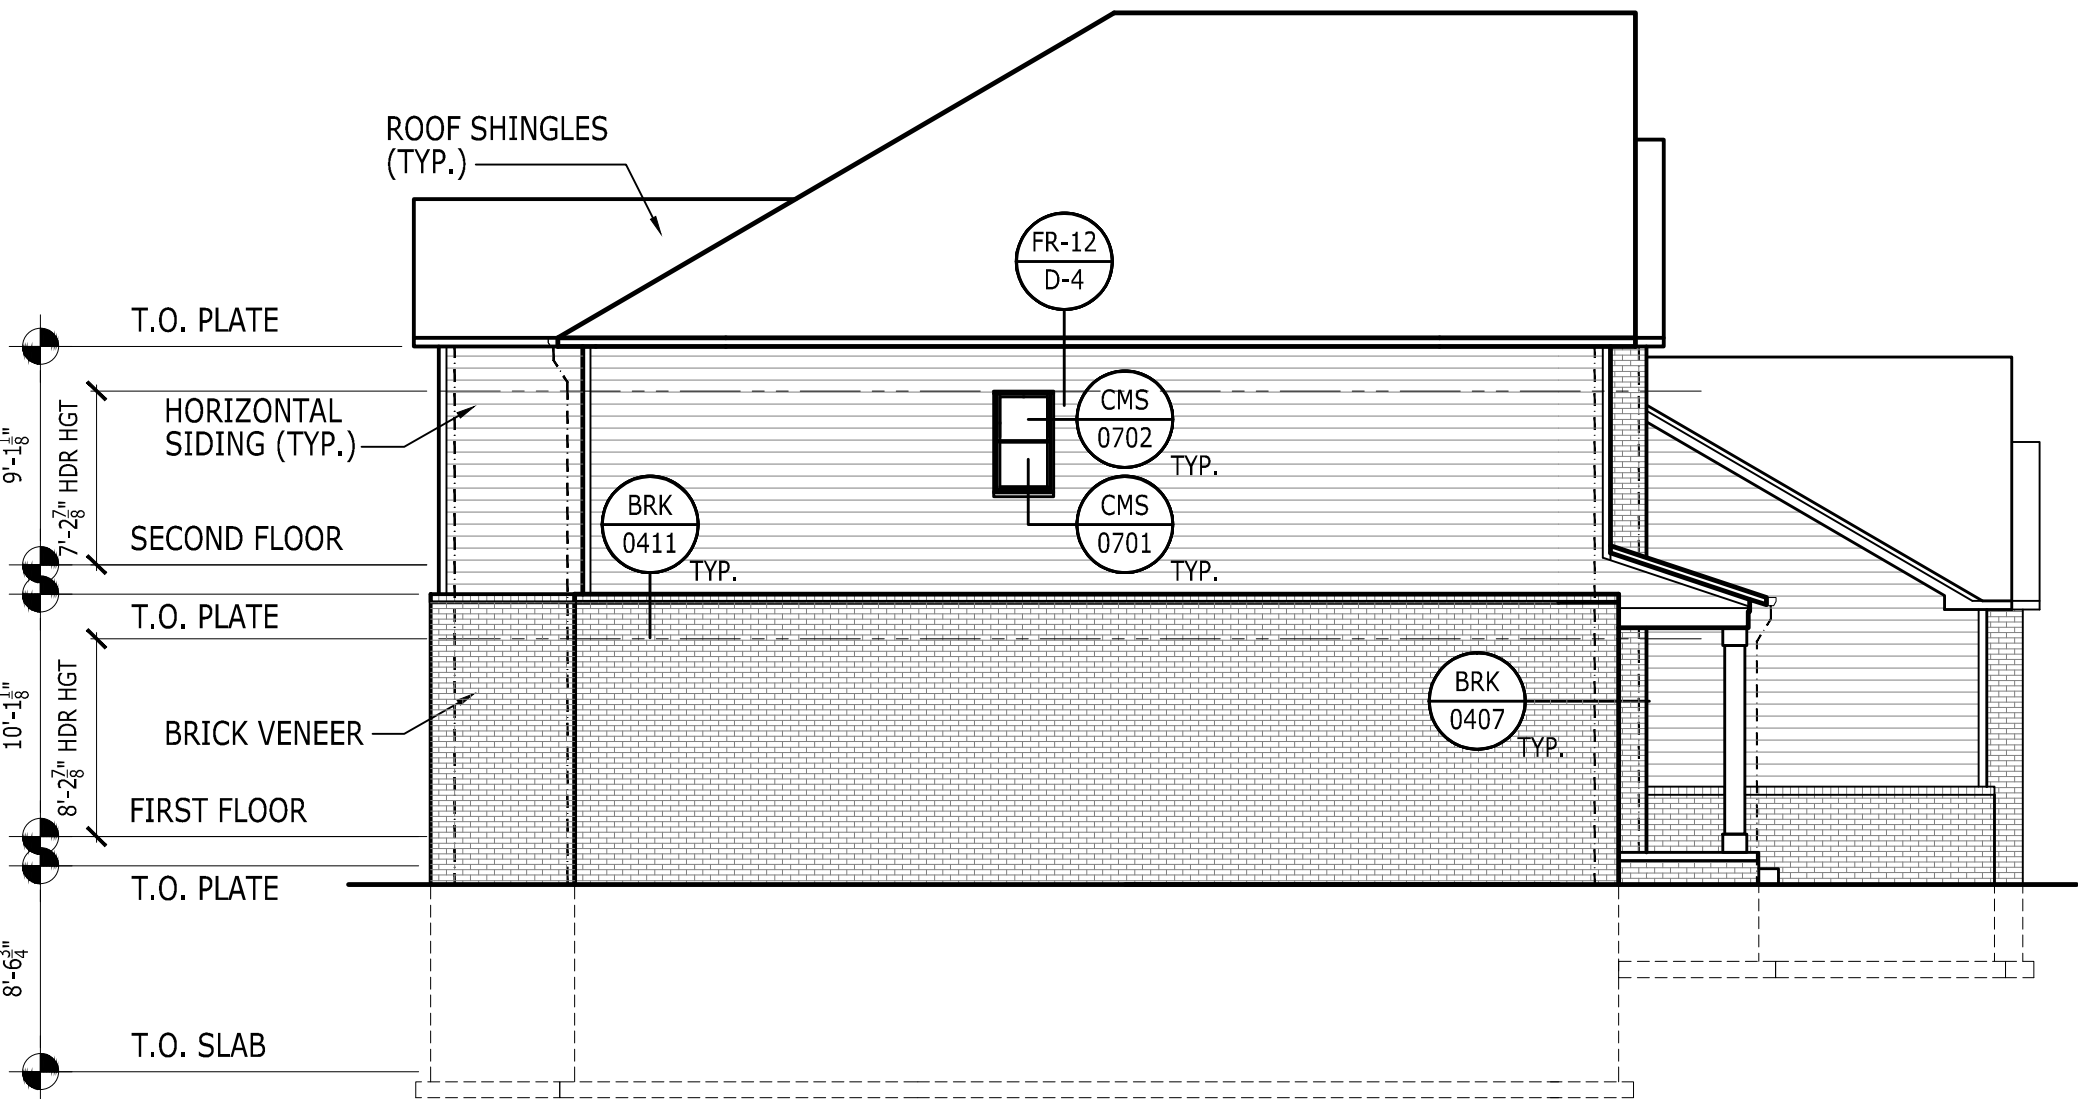

SIDE ELEVATION

SCALE: 1/8" = 1'-0"


NEWHAVEN

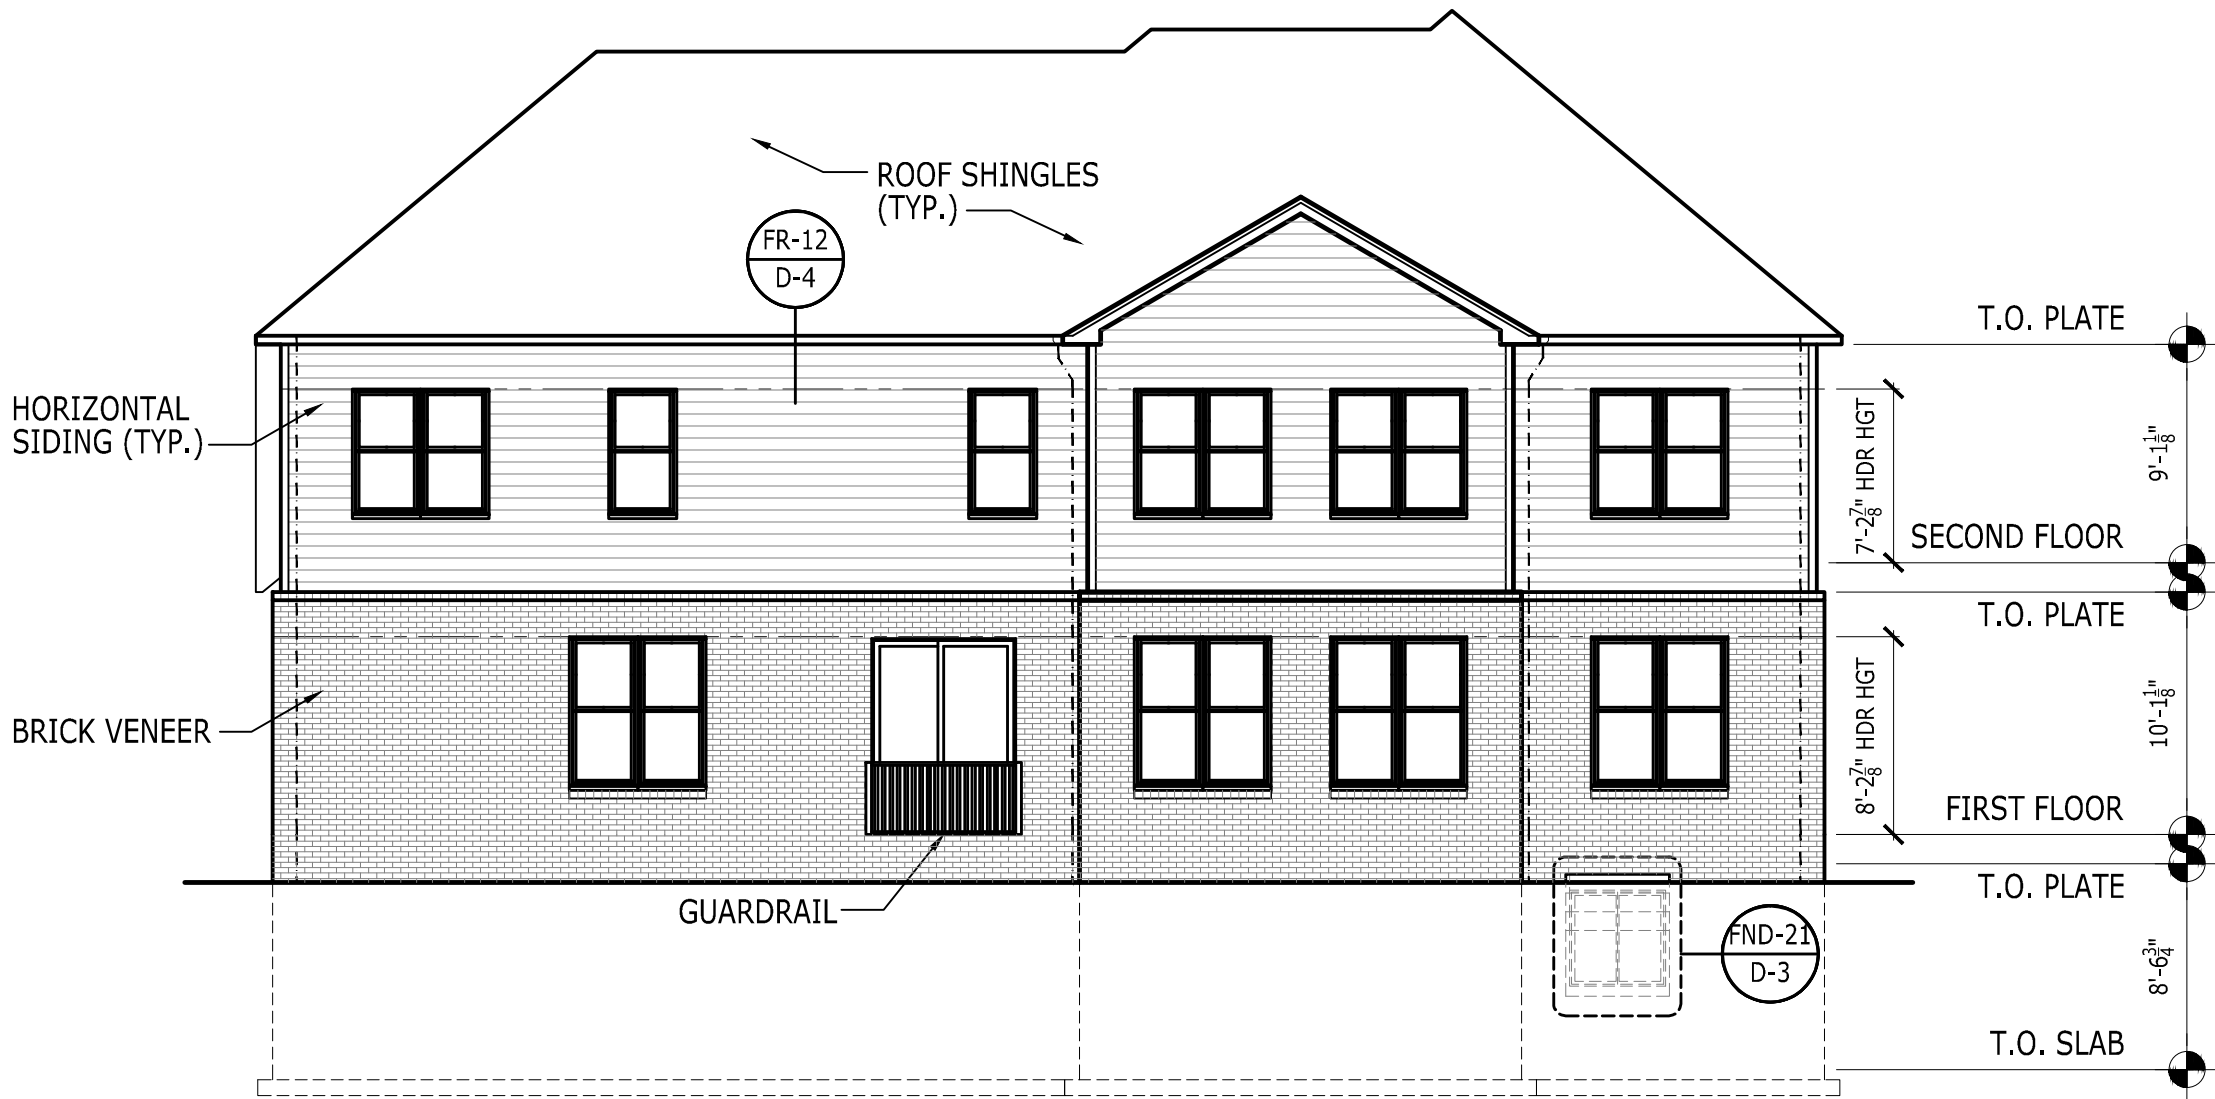

REAR ELEVATION

SCALE: 1/8" = 1'-0"

NEWHAVEN

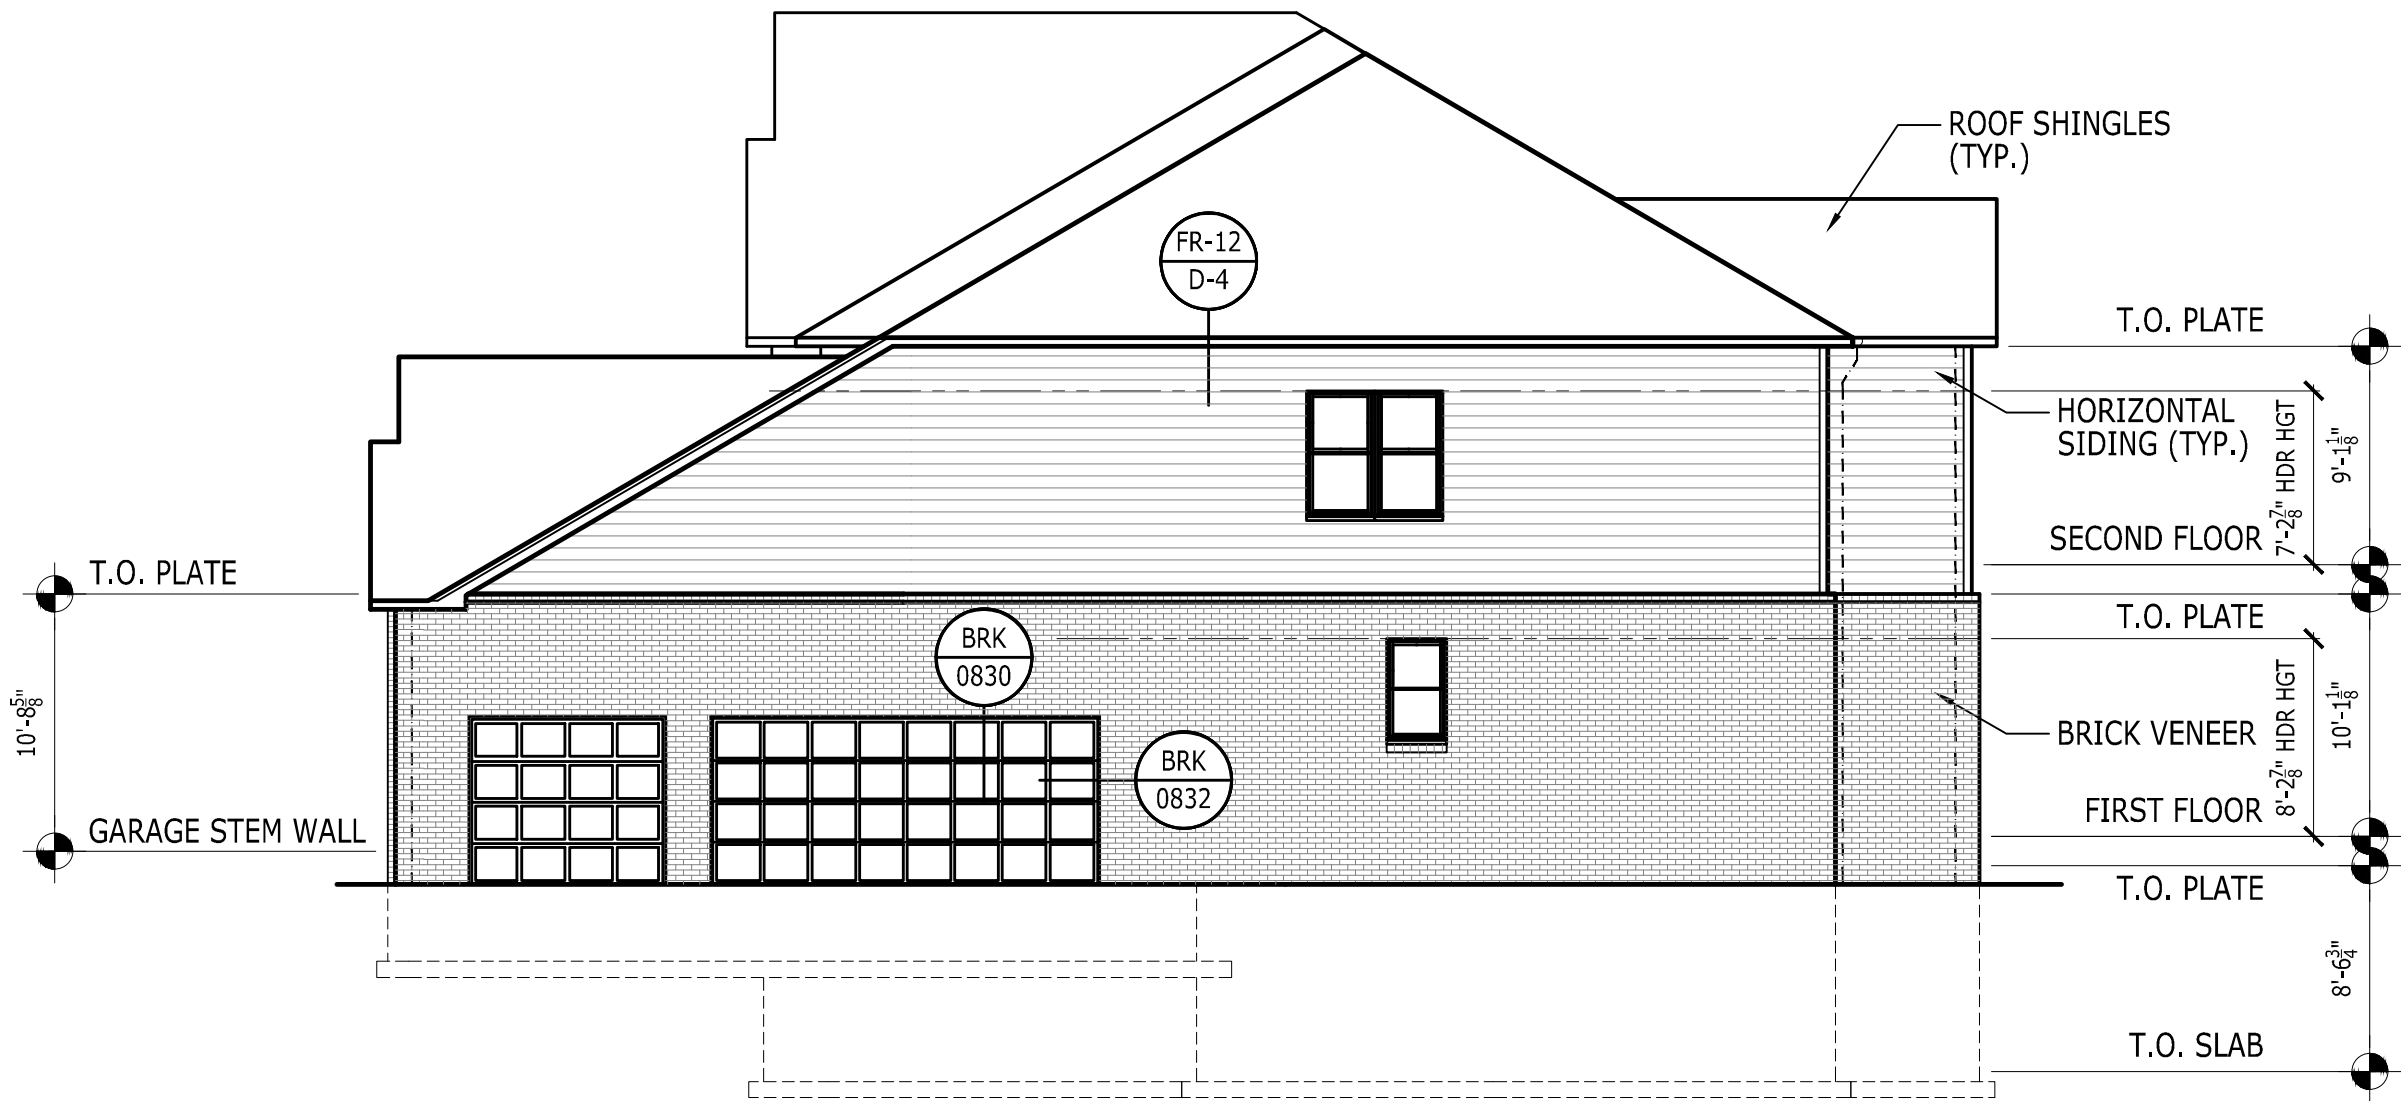


SIDE ELEVATION

SCALE: 1/8" = 1'-0"

NEWHAVEN

|                                                                                      |                              |
|--------------------------------------------------------------------------------------|------------------------------|
| CITY USE                                                                             |                              |
| TOLLARCHITECTURE<br>A Division of Toll Brothers                                      |                              |
| PROJECT ISSUE DATE<br>9-1-2022                                                       | REVISION TABLE<br># AC# DATE |
| MODEL/PROJECT<br>HASLETT                                                             | ELEVATION NAME<br>NEWHAVEN   |
| SCALE<br>22x34 : 1/4" = 1'-0" (U.N.O.)<br>11x17 : 1/8" = 1'-0" (U.N.O. : HALF NOTED) |                              |
| SHEET DESCRIPTION<br>REAR AND SIDE ELEVATIONS                                        |                              |
| RIGHT HAND SET<br>SERIAL # 1015.1                                                    |                              |
| AO#                                                                                  | LOT#                         |
| A5_85A                                                                               |                              |
| SHEET NUMB                                                                           |                              |



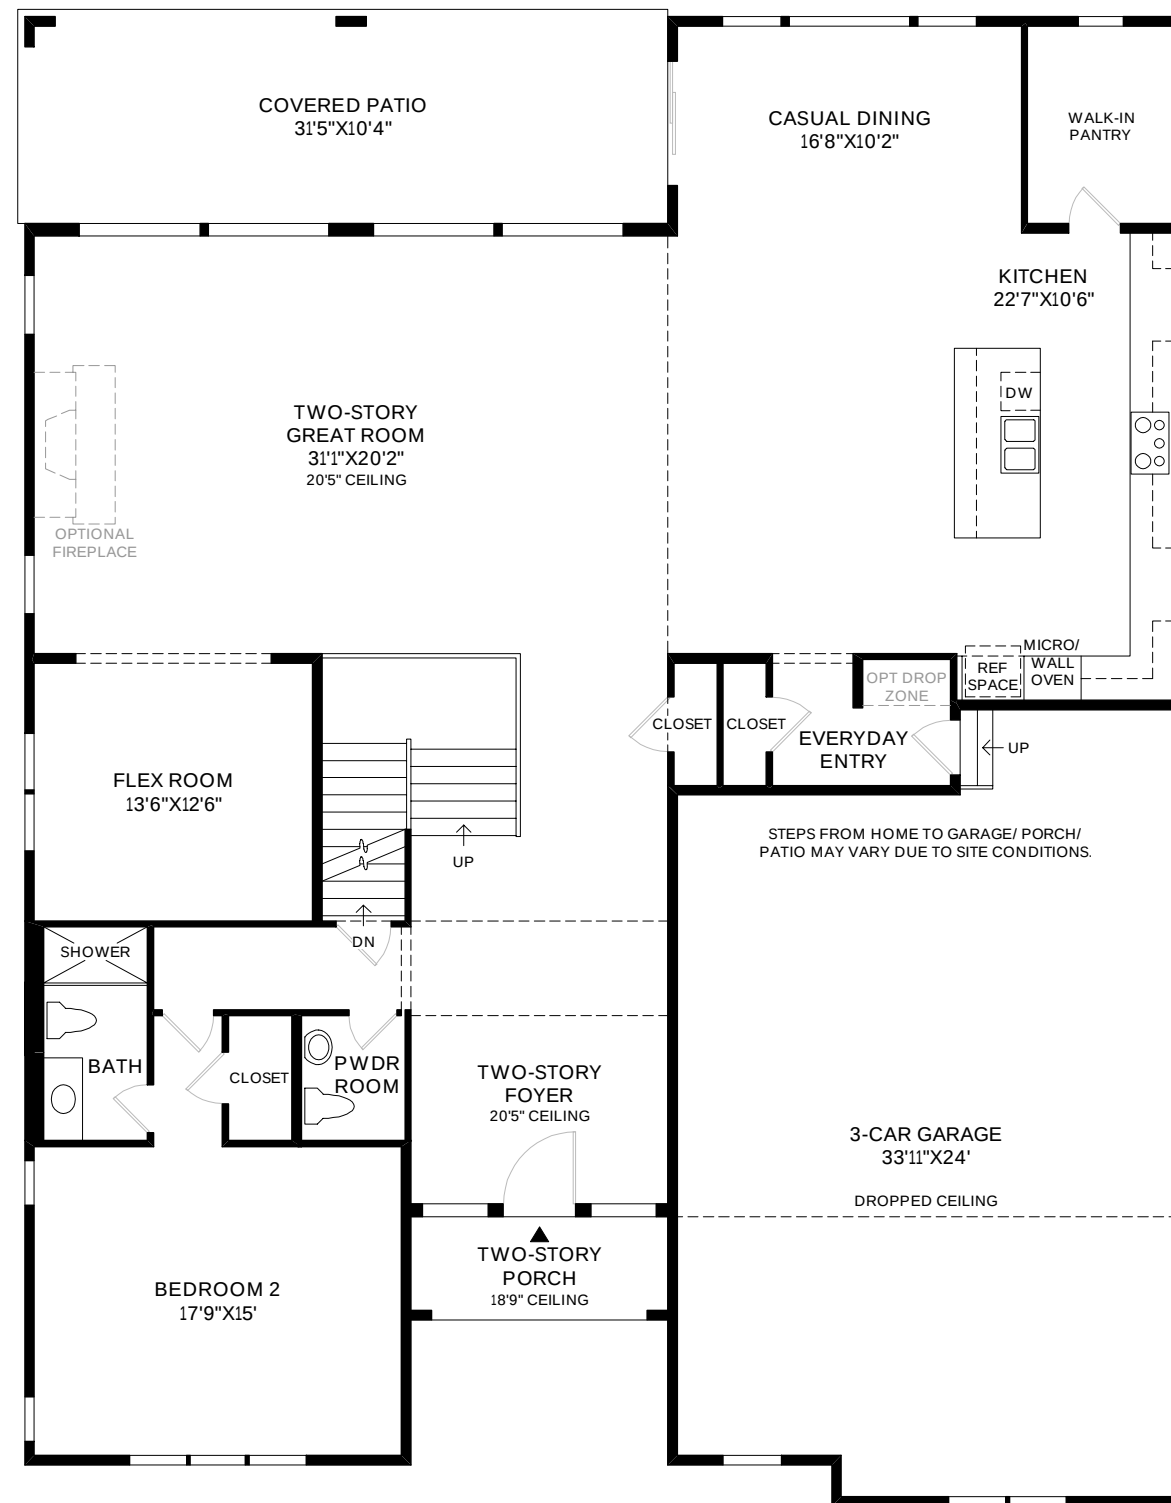

FIRST FLOOR  
10' CEILING HEIGHT



SECOND FLOOR  
9' CEILING HEIGHT

FLOOR PLANS - MORENCI - 4,908 SF

ARBOR PRESERVE





ELEVATIONS - MORENCI - 4,908 SF

ARBOR PRESERVE




DATE: Wednesday, August 14, 2024 - 2:21:40 pm

ALL IDEAS, DESIGNS, ARRANGEMENTS AND PLANS INDICATED OR REPRESENTED BY THIS DRAWING ARE OWNED BY AND THE PROPERTY OF TOLL BROS., INC. (TOLL BROTHERS) AND ARE COPYRIGHTED. THEY WERE CREATED, EVOLVED AND DEVELOPED FOR USE ON, AND IN CONNECTION WITH THE SPECIFIED PROJECT. NONE OF SUCH IDEAS, DESIGNS, ARRANGEMENTS OR PLANS SHALL BE USED BY OR DISCLOSED TO ANY PERSON, FIRM OR CORPORATION FOR ANY PURPOSE WHATSOEVER WITHOUT THE WRITTEN PERMISSION OF TOLL BROTHERS. WRITTEN DIMENSIONS ON THESE DRAWINGS SHALL HAVE PRECEDENCE OVER SCALED DIMENSIONS. CONTRACTORS SHALL VERIFY, AND BE RESPONSIBLE FOR ALL DIMENSIONS AND CONDITIONS ON THE JOB AND TOLL BROTHERS OFFICE MUST BE NOTIFIED OF ANY VARIATIONS FROM THE DIMENSIONS AND CONDITIONS SHOWN BY THESE DRAWINGS.

© TB Proprietary Corp.



PORCH WALL ELEVATIONS

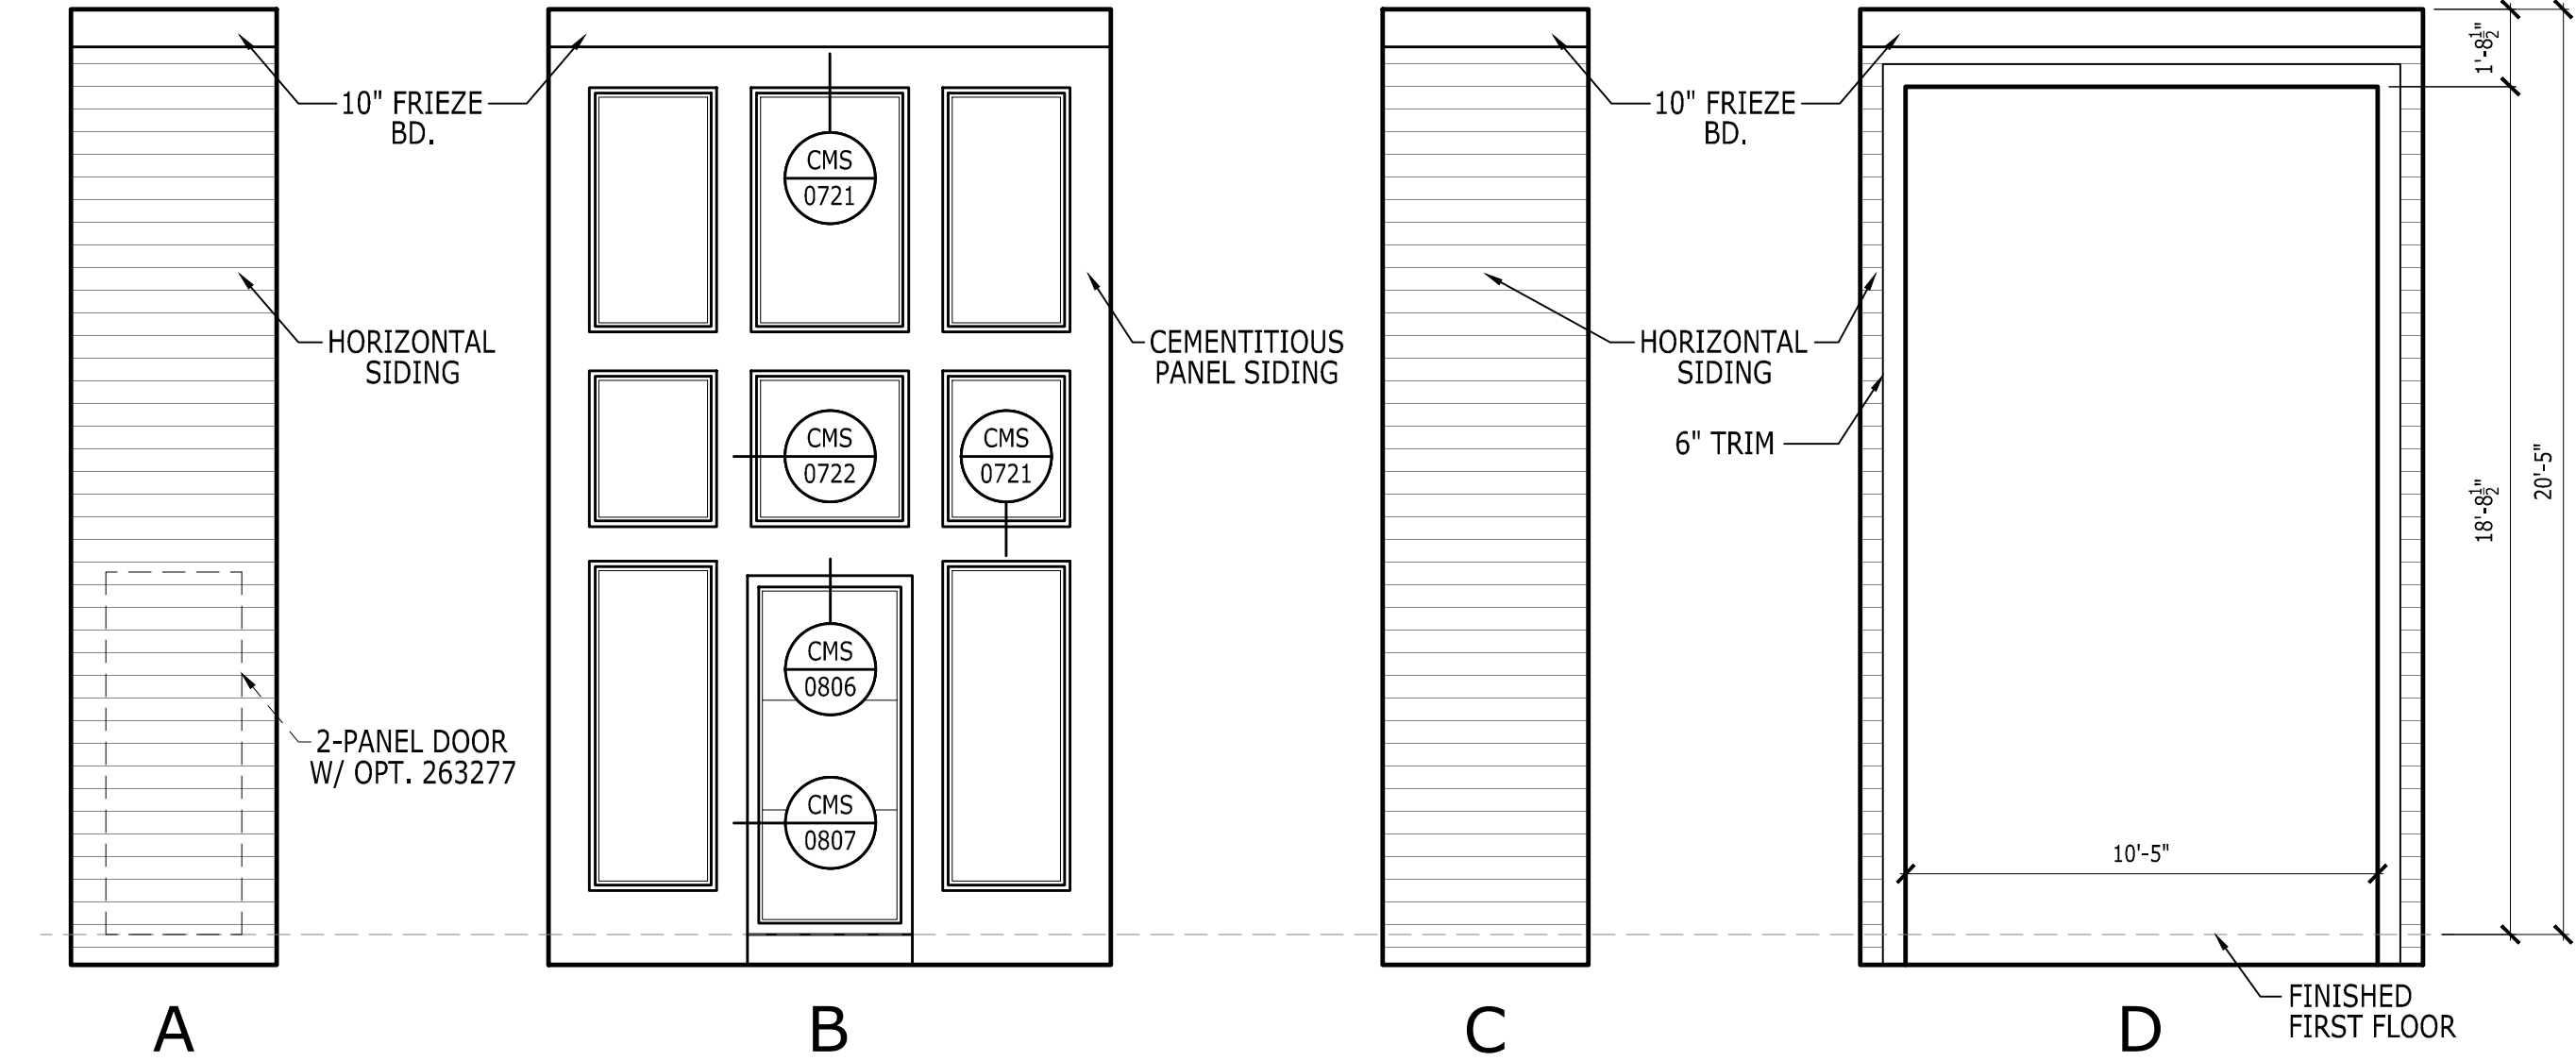

AO# --- LOT# ---

SHEET DESCRIPTION  
FRONT ELEVATION

MODEL/PROJECT  
MORENCI  
ELEVATION NAME  
TRANSITIONAL  
SCALE  
22x34: 1/4" = 1'-0" (U.N.O.)  
11x17: 1/8" = 1'-0" (U.N.O. : HALF NOTED)

PROJECT ISSUE DATE  
03/26/2024  
REVISION TABLE  
# AC# DATE

TOLLARCHITECTURE  
A Division of Toll Brothers

CITY USE

SHEET  
NUMB  
A5\_0A

RIGHT HAND SET  
SERIAL # 1018.0



DATE: Wednesday, August 14, 2024 - 2:21:42 pm

ALL IDEAS, DESIGNS, ARRANGEMENTS AND PLANS INDICATED OR REPRESENTED BY THIS DRAWING ARE OWNED BY AND THE PROPERTY OF TOLL BROS., INC. (TOLL BROTHERS) AND ARE COPYRIGHTED. THEY WERE CREATED, EVOLVED AND DEVELOPED FOR USE ON, AND IN CONNECTION WITH THE SPECIFIED PROJECT. NONE OF SUCH IDEAS, DESIGNS, ARRANGEMENTS OR PLANS SHALL BE USED BY OR DISCLOSED TO ANY PERSON, FIRM OR CORPORATION FOR ANY PURPOSE WHATSOEVER WITHOUT THE WRITTEN PERMISSION OF TOLL BROTHERS. WRITTEN DIMENSIONS ON THESE DRAWINGS SHALL HAVE PRECEDENCE OVER SCALED DIMENSIONS. CONTRACTORS SHALL VERIFY, AND BE RESPONSIBLE FOR ALL DIMENSIONS AND CONDITIONS ON THE JOB AND TOLL BROTHERS OFFICE MUST BE NOTIFIED OF ANY VARIATIONS FROM THE DIMENSIONS AND CONDITIONS SHOWN BY THESE DRAWINGS.


© TB Proprietary Corp.



SIDE ELEVATION

SCALE: 1/8" = 1'-0"


TRANSITIONAL

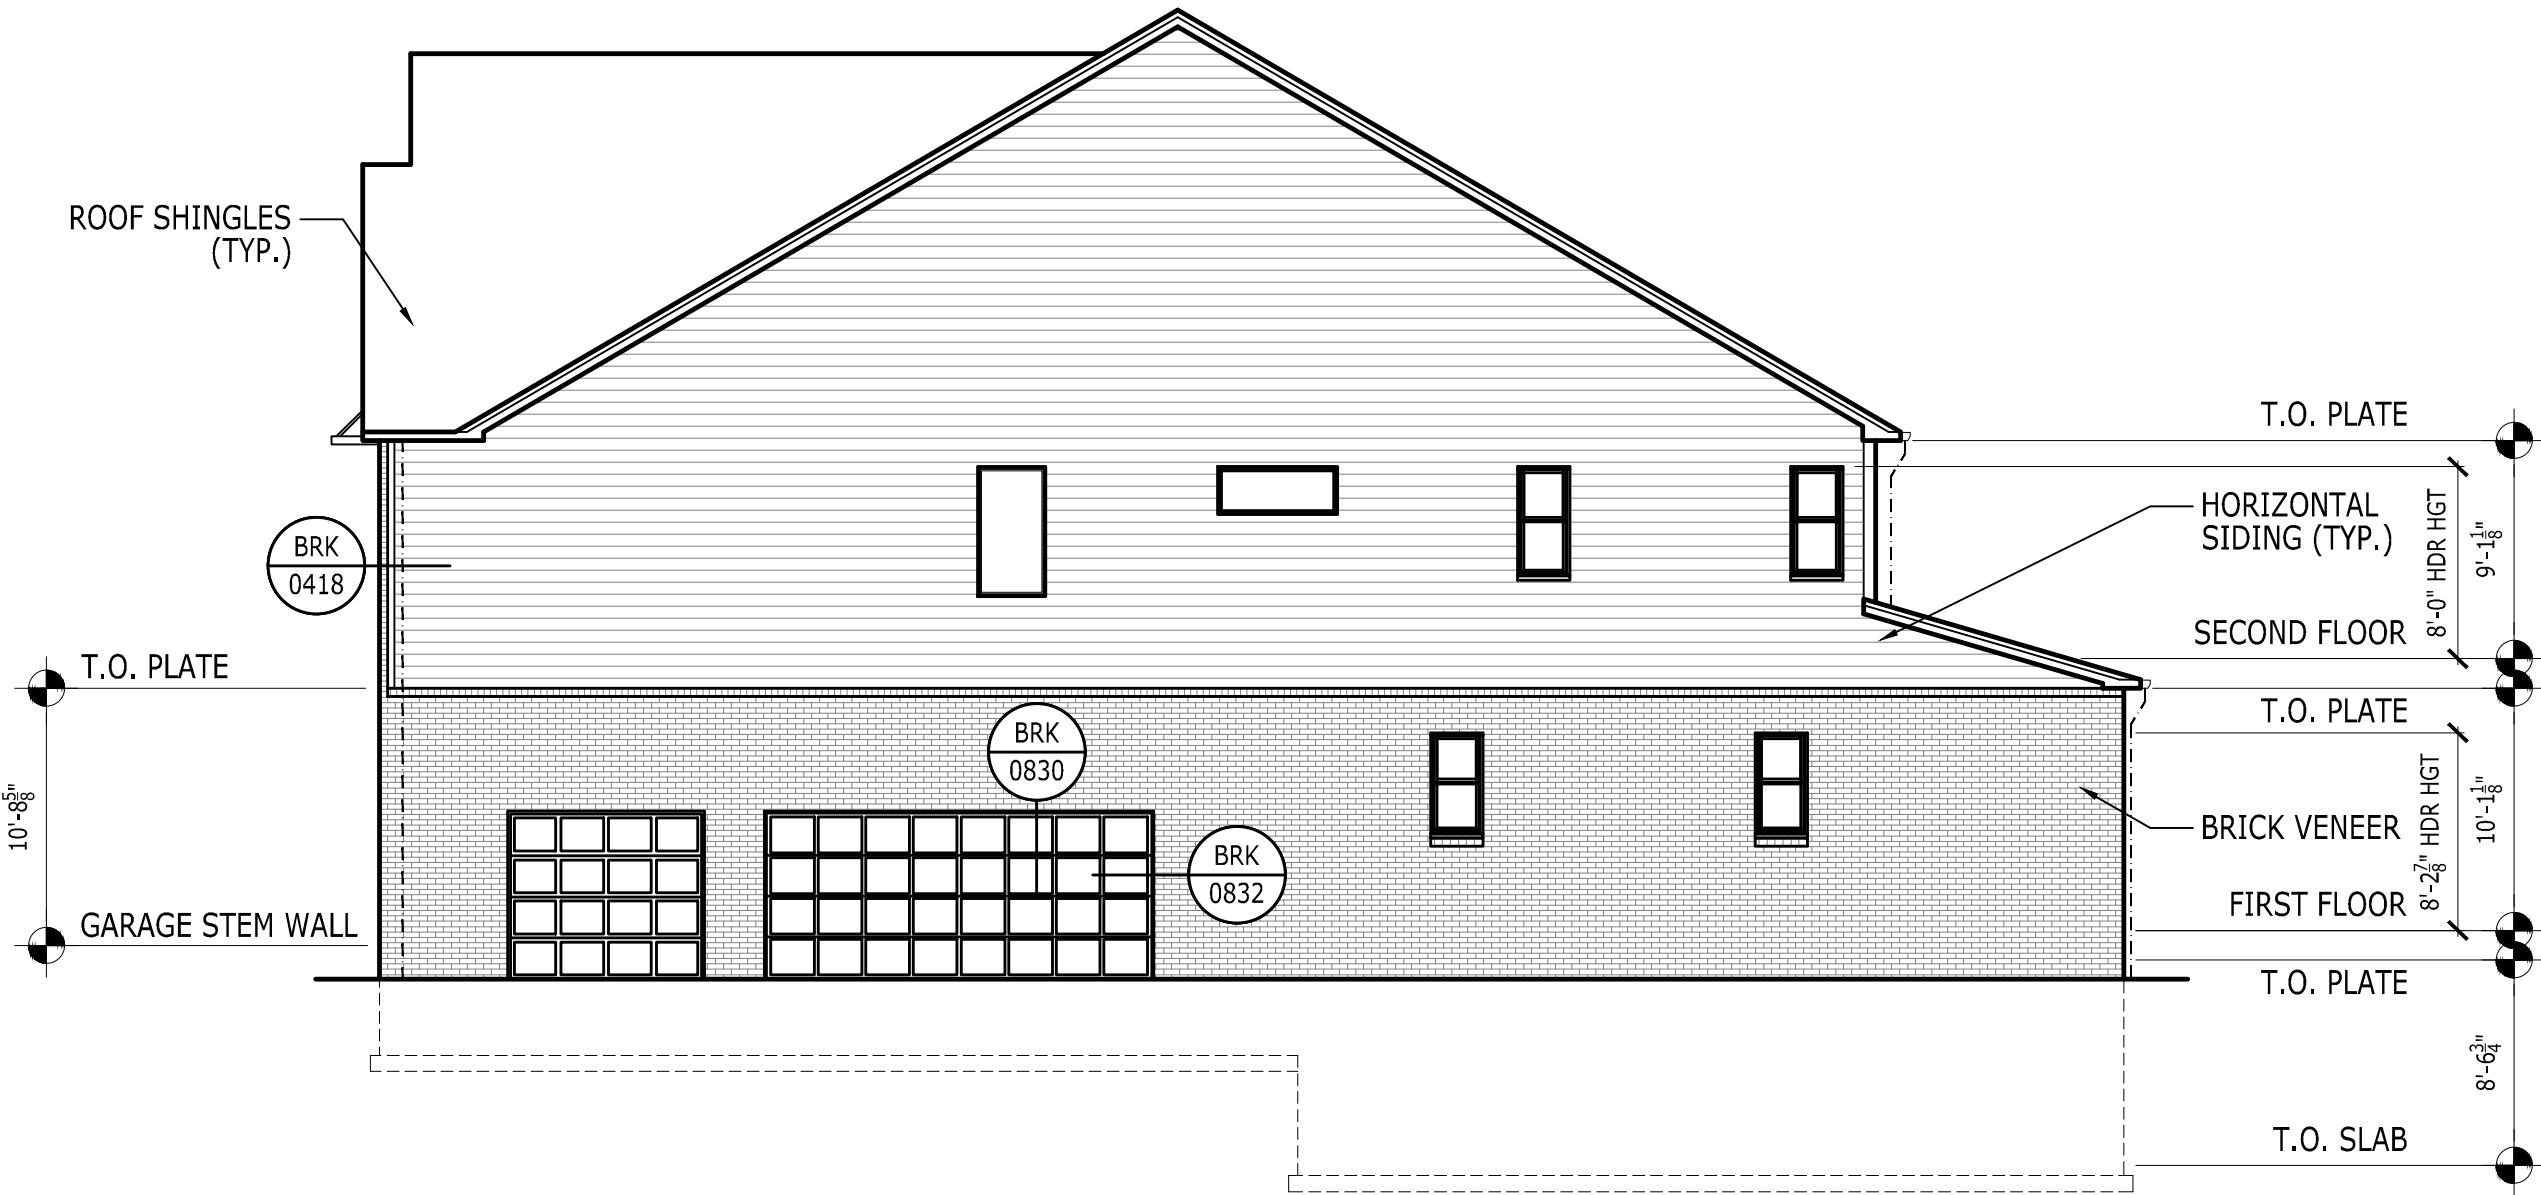

SIDE ELEVATION

SCALE: 1/8" = 1'-0"

TRANSITIONAL

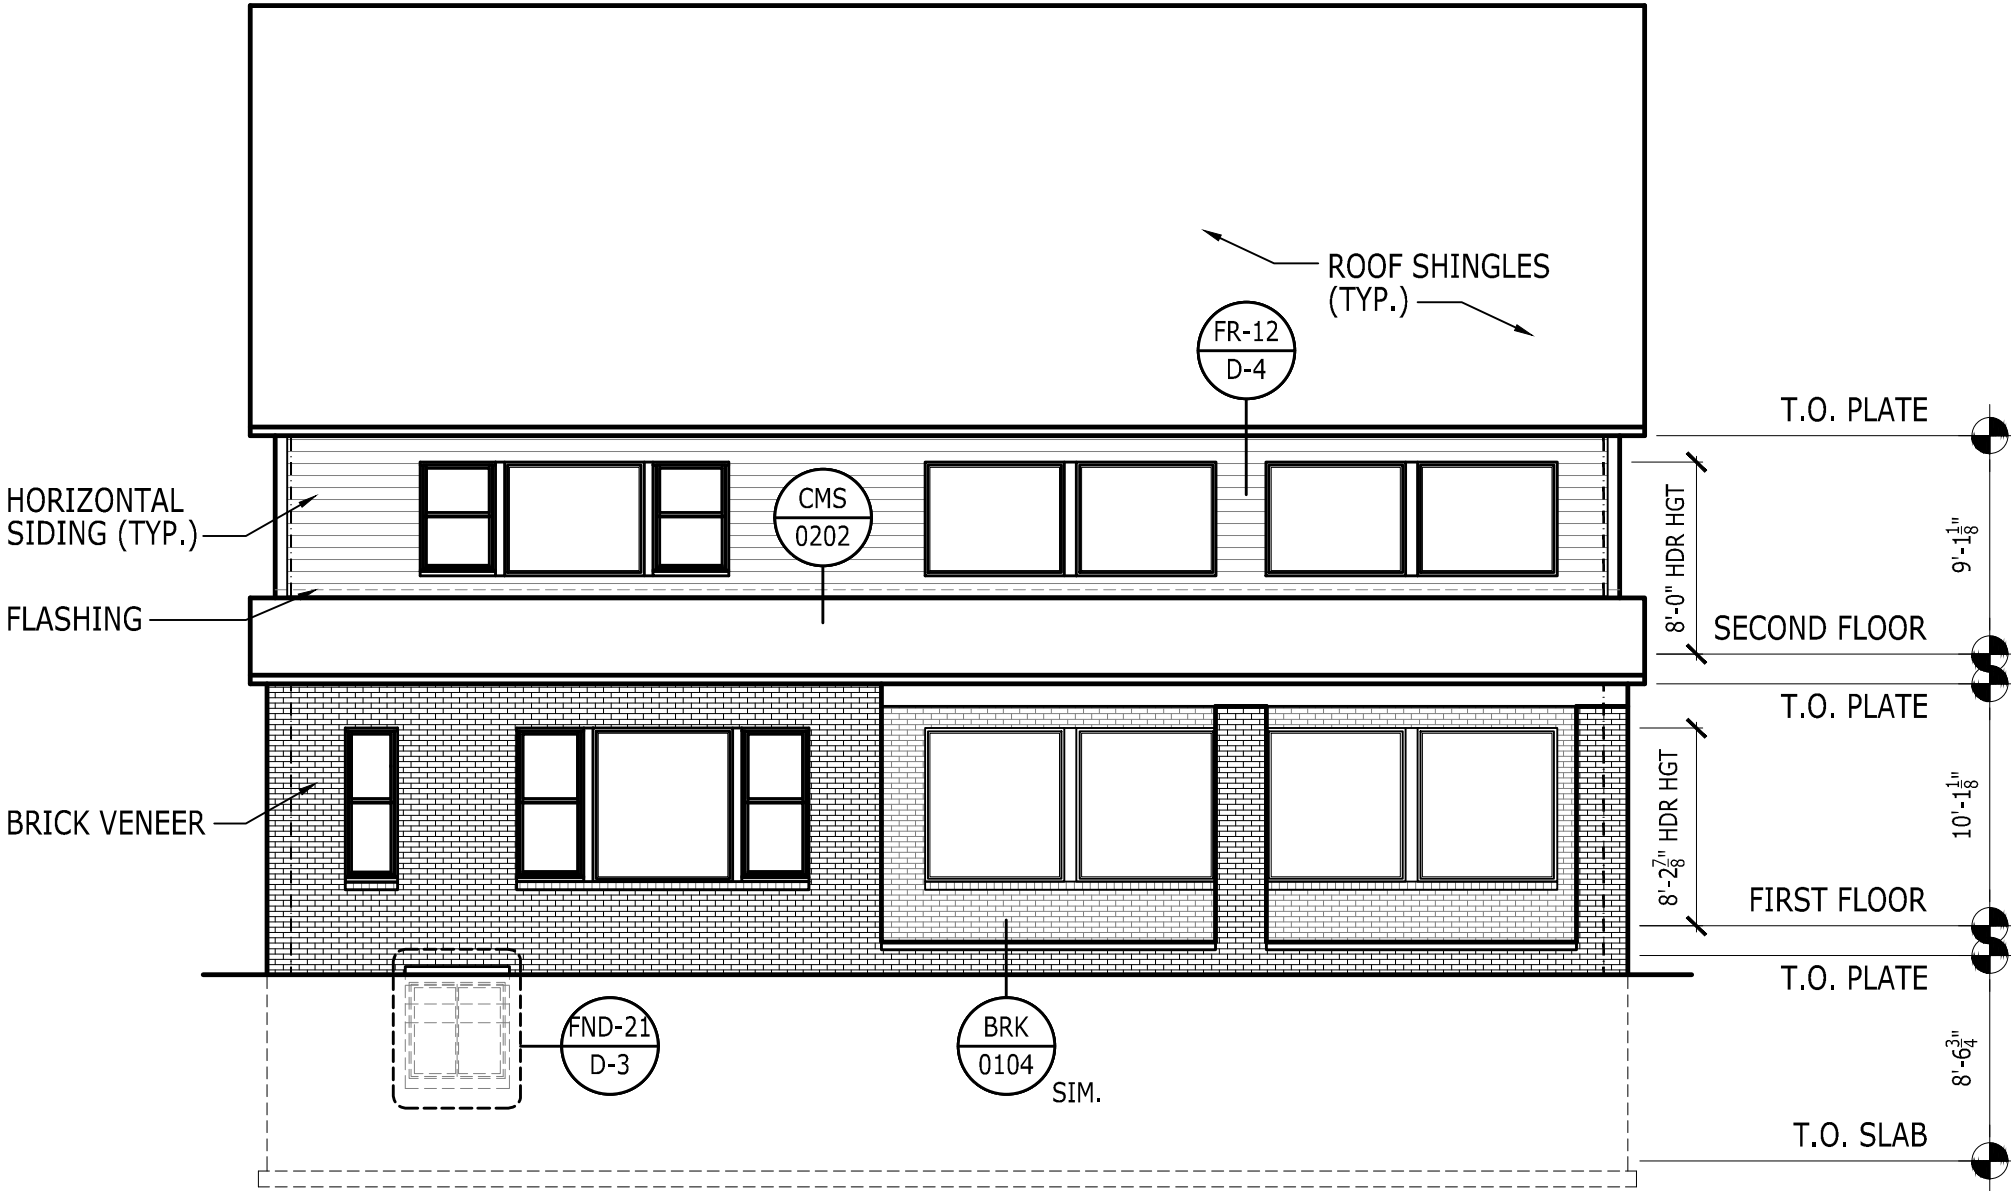

REAR ELEVATION

SCALE: 1/8" = 1'-0"

TRANSITIONAL

AO#

---

LOT#

---

SHEET DESCRIPTION

SIDE AND REAR ELEVATIONS

RIGHT HAND SET  
SERIAL # 1018.0

SHEET  
NUMB

A5\_0AA

MODEL/PROJECT

MORENCI

ELEVATION NAME

TRANSITIONAL

SCALE

22x34 : 1/4" = 1'-0" (UNO.)  
11x17 : 1/8" = 1'-0" (UNO. : HALF NOTED)

PROJECT ISSUE DATE

03/26/2024

REVISION TABLE

#

AO#

DATE

CITY USE

TOLLARCHITECTURE

A Division of Toll Brothers



[illegible]

|                |  |
|----------------|--|
| MODEL/PROJECT  |  |
| MORENCI        |  |
| ELEVATION NAME |  |
| FARMHOUSE      |  |

11x17: 1/8" = 1'-0" (U.N.O. : HALF NOTED)

SHEET DESCRIPTION  
**FRONT ELEVATION**  
 RIGHT HAND SET  
 SERIAL # 1018.0

SHEET  
NUMB.





DATE: Wednesday, August 14, 2024 - 2:21:47 pm

ALL IDEAS, DESIGNS, ARRANGEMENTS AND PLANS INDICATED OR REPRESENTED BY THIS DRAWING ARE OWNED BY AND THE PROPERTY OF TOLL BROS., INC. (TOLL BROTHERS) AND ARE COPYRIGHTED. THEY WERE CREATED, EVOLVED AND DEVELOPED FOR USE ON, AND IN CONNECTION WITH THE SPECIFIED PROJECT. NONE OF SUCH IDEAS, DESIGNS, ARRANGEMENTS OR PLANS SHALL BE USED BY OR DISCLOSED TO ANY PERSON, FIRM OR CORPORATION FOR ANY PURPOSE WHATSOEVER WITHOUT THE WRITTEN PERMISSION OF TOLL BROTHERS. WRITTEN DIMENSIONS ON THESE DRAWINGS SHALL HAVE PRECEDENCE OVER SCALED DIMENSIONS. CONTRACTORS SHALL VERIFY, AND BE RESPONSIBLE FOR ALL DIMENSIONS AND CONDITIONS ON THE JOB AND TOLL BROTHERS OFFICE MUST BE NOTIFIED OF ANY VARIATIONS FROM THE DIMENSIONS AND CONDITIONS SHOWN BY THESE DRAWINGS.

© TB Proprietary Corp.




**SIDE ELEVATION**  
SCALE: 1/8" = 1'-0"

FARMHOUSE



**SIDE ELEVATION**  
SCALE: 1/8" = 1'-0"

FARMHOUSE

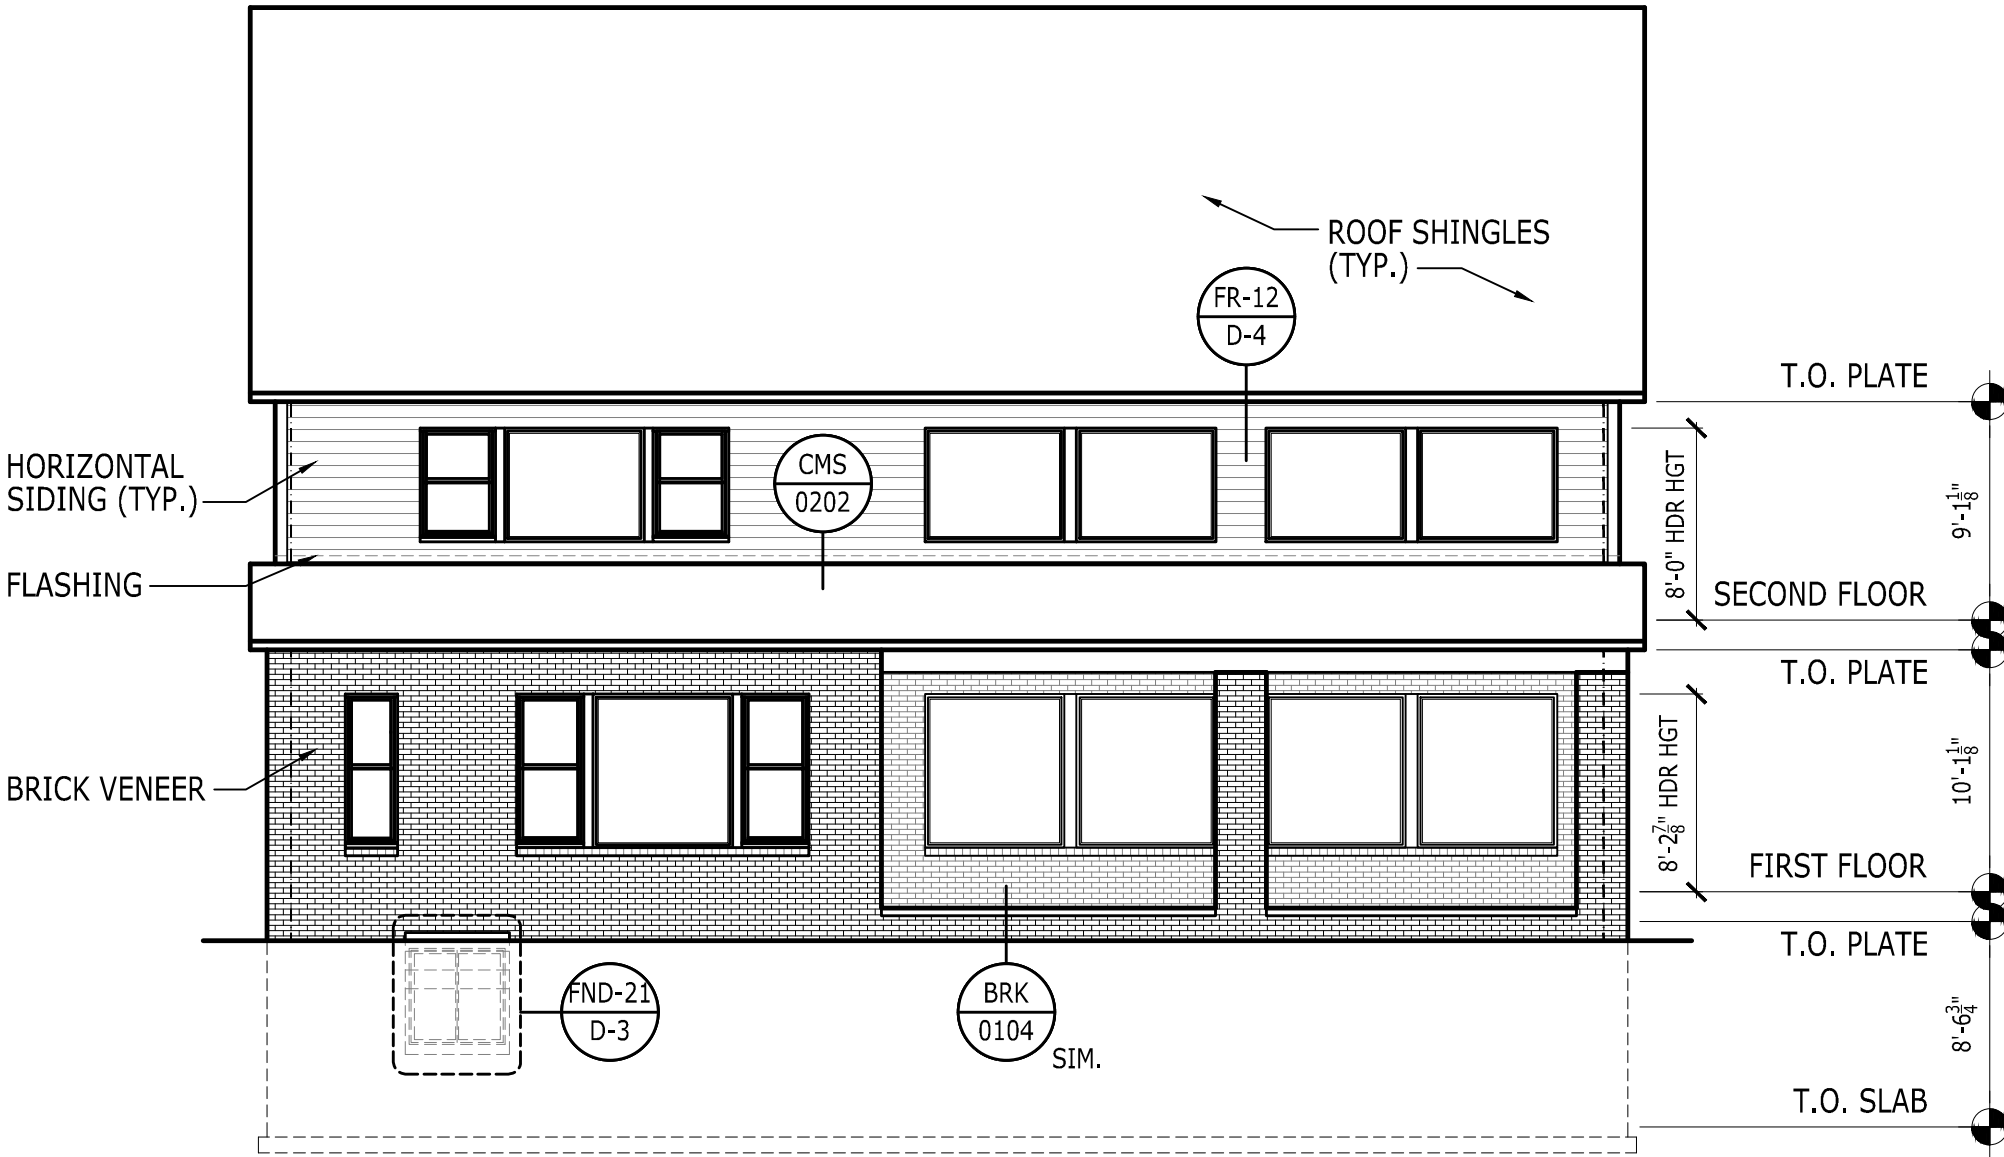

**REAR ELEVATION**  
SCALE: 1/8" = 1'-0"

FARMHOUSE

AO# ---

LOT# ---

SHEET DESCRIPTION

SIDE AND REAR ELEVATIONS

RIGHT HAND SET  
SERIAL # 1018.0

SHEET  
NUMB

A5\_14A

MODEL/PROJECT

MORENCI

ELEVATION NAME

FARMHOUSE

SCALE

22x34 : 1/4" = 1'-0" (UNO.)  
11x17 : 1/8" = 1'-0" (UNO. : HALF NOTED)

PROJECT ISSUE DATE

03/26/2024

REVISION TABLE

# AO# DATE

CITY USE

**TOLLARCHITECTURE**


A Division of Toll Brothers





FRONT ELEVATION

CRAFTSMAN

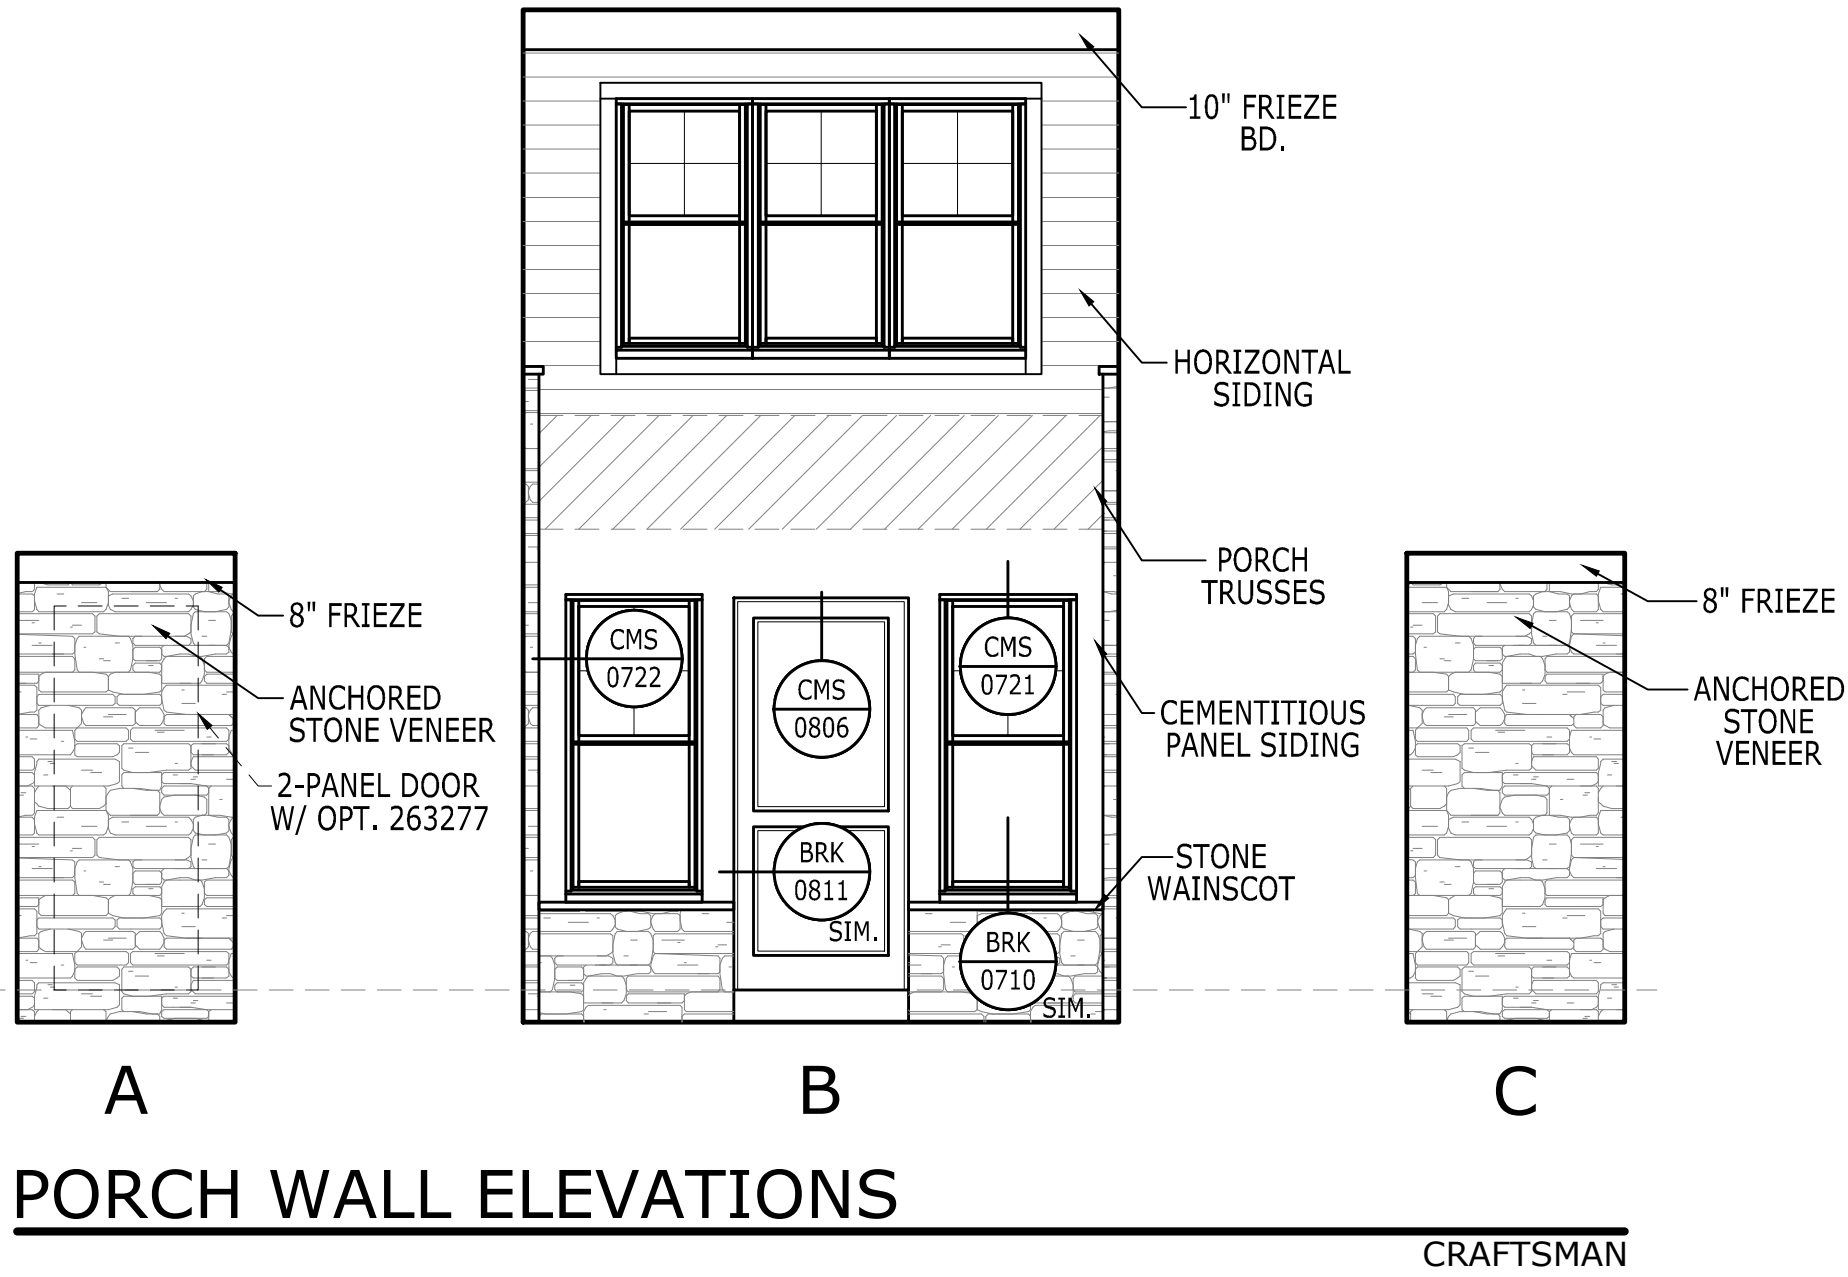

PORCH WALL ELEVATIONS

CRAFTSMAN

AO# ---

LOT# ---

---

SHEET DESCRIPTION

FRONT ELEVATION

RIGHT HAND SET  
SERIAL # 1018.0

MODEL/PROJECT

MORENCI

ELEVATION NAME

CRAFTSMAN

SCALE

22x34 : 1/4" = 1'-0" (U.N.O.)  
11x17 : 1/8" = 1'-0" (U.N.O. : HALF NOTED)

PROJECT ISSUE DATE

03/26/2024

REVISION TABLE

# AO# DATE

TOLLARCHITECTURE

A Division of Toll Brothers

CITY USE

A5\_31

SHEET  
NUMB



DATE: Wednesday, August 14, 2024 - 2:21:52 pm

ALL IDEAS, DESIGNS, ARRANGEMENTS AND PLANS INDICATED OR REPRESENTED BY THIS DRAWING ARE OWNED BY AND THE PROPERTY OF TOLL BROS., INC. (TOLL BROTHERS) AND ARE COPYRIGHTED. THEY WERE CREATED, EVOLVED AND DEVELOPED FOR USE ON, AND IN CONNECTION WITH THE SPECIFIED PROJECT. NONE OF SUCH IDEAS, DESIGNS, ARRANGEMENTS OR PLANS SHALL BE USED BY OR DISCLOSED TO ANY PERSON, FIRM OR CORPORATION FOR ANY PURPOSE WHATSOEVER WITHOUT THE WRITTEN PERMISSION OF TOLL BROTHERS. WRITTEN DIMENSIONS ON THESE DRAWINGS SHALL HAVE PRECEDENCE OVER SCALED DIMENSIONS. CONTRACTORS SHALL VERIFY, AND BE RESPONSIBLE FOR ALL DIMENSIONS AND CONDITIONS ON THE JOB AND TOLL BROTHERS OFFICE MUST BE NOTIFIED OF ANY VARIATIONS FROM THE DIMENSIONS AND CONDITIONS SHOWN BY THESE DRAWINGS.

© TB Proprietary Corp.




SIDE ELEVATION  
SCALE: 1/8" = 1'-0"

CRAFTSMAN



SIDE ELEVATION  
SCALE: 1/8" = 1'-0"

CRAFTSMAN

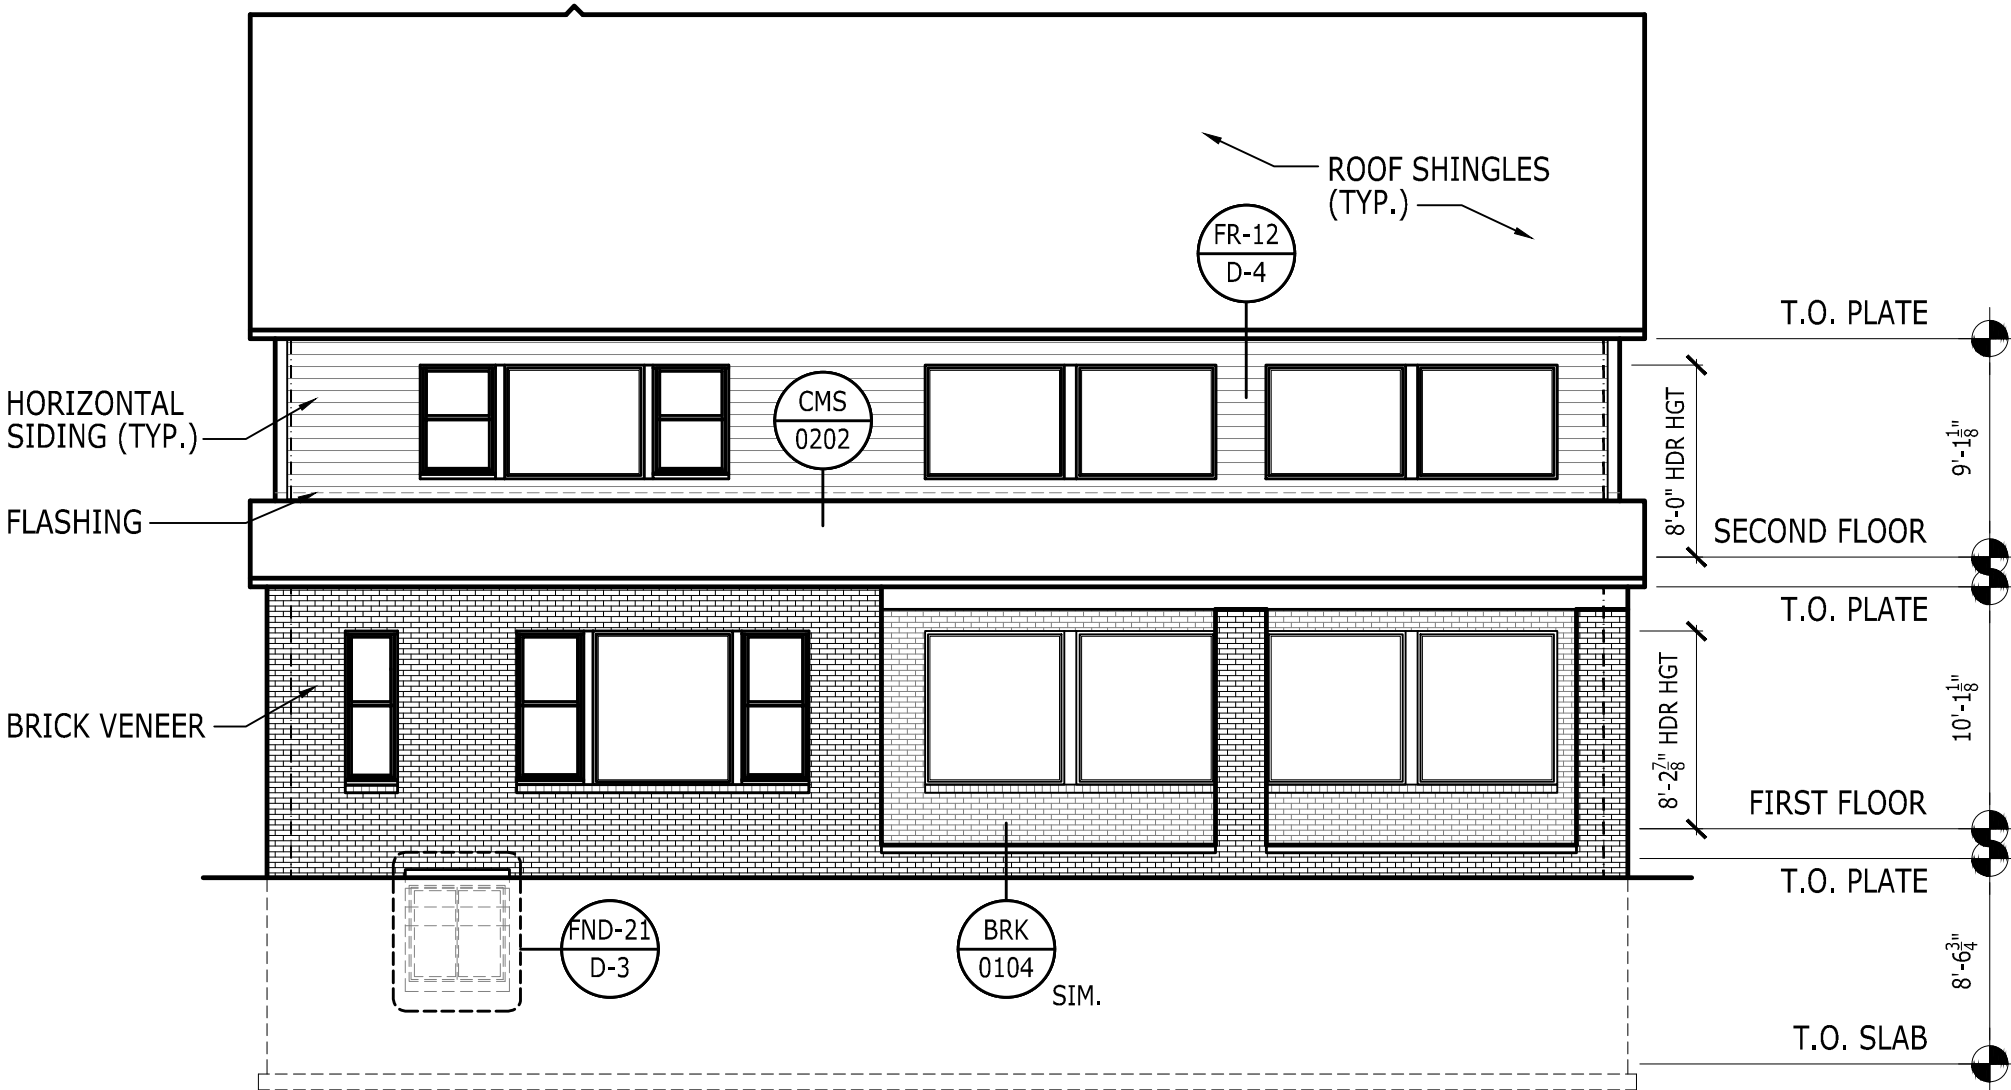

REAR ELEVATION  
SCALE: 1/8" = 1'-0"

CRAFTSMAN

AO# ---

LOT# ---

SHEET DESCRIPTION

SIDE AND REAR ELEVATIONS

RIGHT HAND SET  
SERIAL # 1018.0

SHEET  
NUMB

A5\_31A


MODEL/PROJECT  
MORENCI  
ELEVATION NAME  
CRAFTSMAN  
SCALE  
22x34 : 1/4" = 1'-0" (UNO.)  
11x17 : 1/8" = 1'-0" (UNO. : HALF NOTED)

| PROJECT ISSUE DATE |     |      |
|--------------------|-----|------|
| 03/26/2024         |     |      |
| REVISION TABLE     |     |      |
| #                  | AO# | DATE |
|                    |     |      |
|                    |     |      |
TOLLARCHITECTURE  
A Division of Toll Brothers

CITY USE



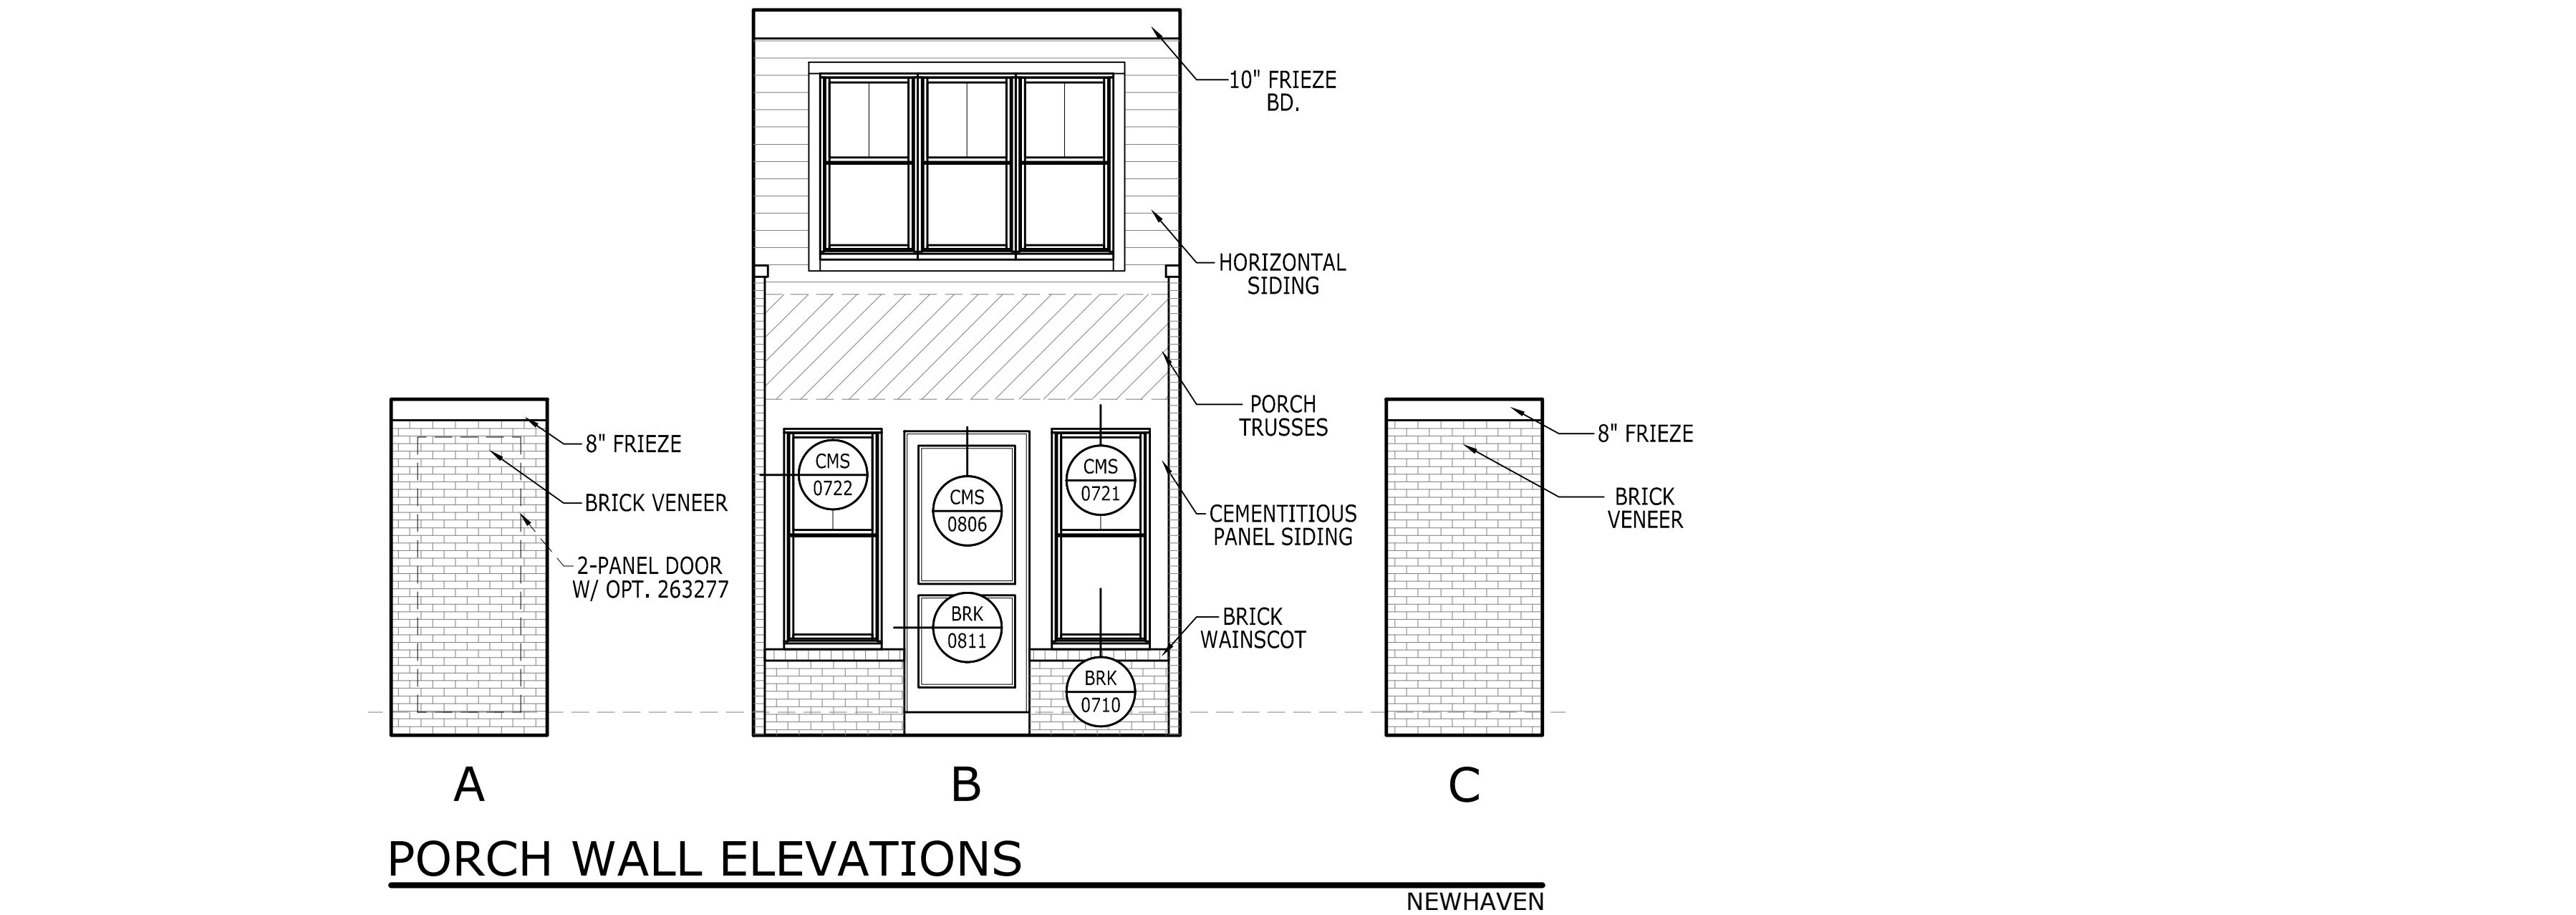

CITY USE

TOLLARCHITECTURE

A Division of Toll Brothers

PROJECT ISSUE DATE

03/26/2024

REVISION TABLE

# AO# DATE

MODEL/PROJECT

MORENCI

ELEVATION NAME

NEWHAVEN

SCALE

22x34: 1/4" = 1'-0" (UNO.)

11x17: 1/8" = 1'-0" (UNO. : HALF NOTED)

SHEET DESCRIPTION

FRONT ELEVATION

RIGHT HAND SET

SERIAL # 1018.0

SHEET

NUMB

A5\_85

AO#

---

LOT#

---



DATE: Wednesday, August 14, 2024 - 2:21:57 pm


ALL IDEAS, DESIGNS, ARRANGEMENTS AND PLANS INDICATED OR REPRESENTED BY THIS DRAWING ARE OWNED BY AND THE PROPERTY OF TOLL BROS., INC. (TOLL BROTHERS) AND ARE COPYRIGHTED. THEY WERE CREATED, EVOLVED AND DEVELOPED FOR USE ON, AND IN CONNECTION WITH THE SPECIFIED PROJECT. NONE OF SUCH IDEAS, DESIGNS, ARRANGEMENTS OR PLANS SHALL BE USED BY OR DISCLOSED TO ANY PERSON, FIRM OR CORPORATION FOR ANY PURPOSE WHATSOEVER WITHOUT THE WRITTEN PERMISSION OF TOLL BROTHERS. WRITTEN DIMENSIONS ON THESE DRAWINGS SHALL HAVE PRECEDENCE OVER SCALED DIMENSIONS. CONTRACTORS SHALL VERIFY, AND BE RESPONSIBLE FOR ALL DIMENSIONS AND CONDITIONS ON THE JOB AND TOLL BROTHERS OFFICE MUST BE NOTIFIED OF ANY VARIATIONS FROM THE DIMENSIONS AND CONDITIONS SHOWN BY THESE DRAWINGS.

© TB Proprietary Corp.




SIDE ELEVATION  
SCALE: 1/8" = 1'-0"

NEWHAVEN

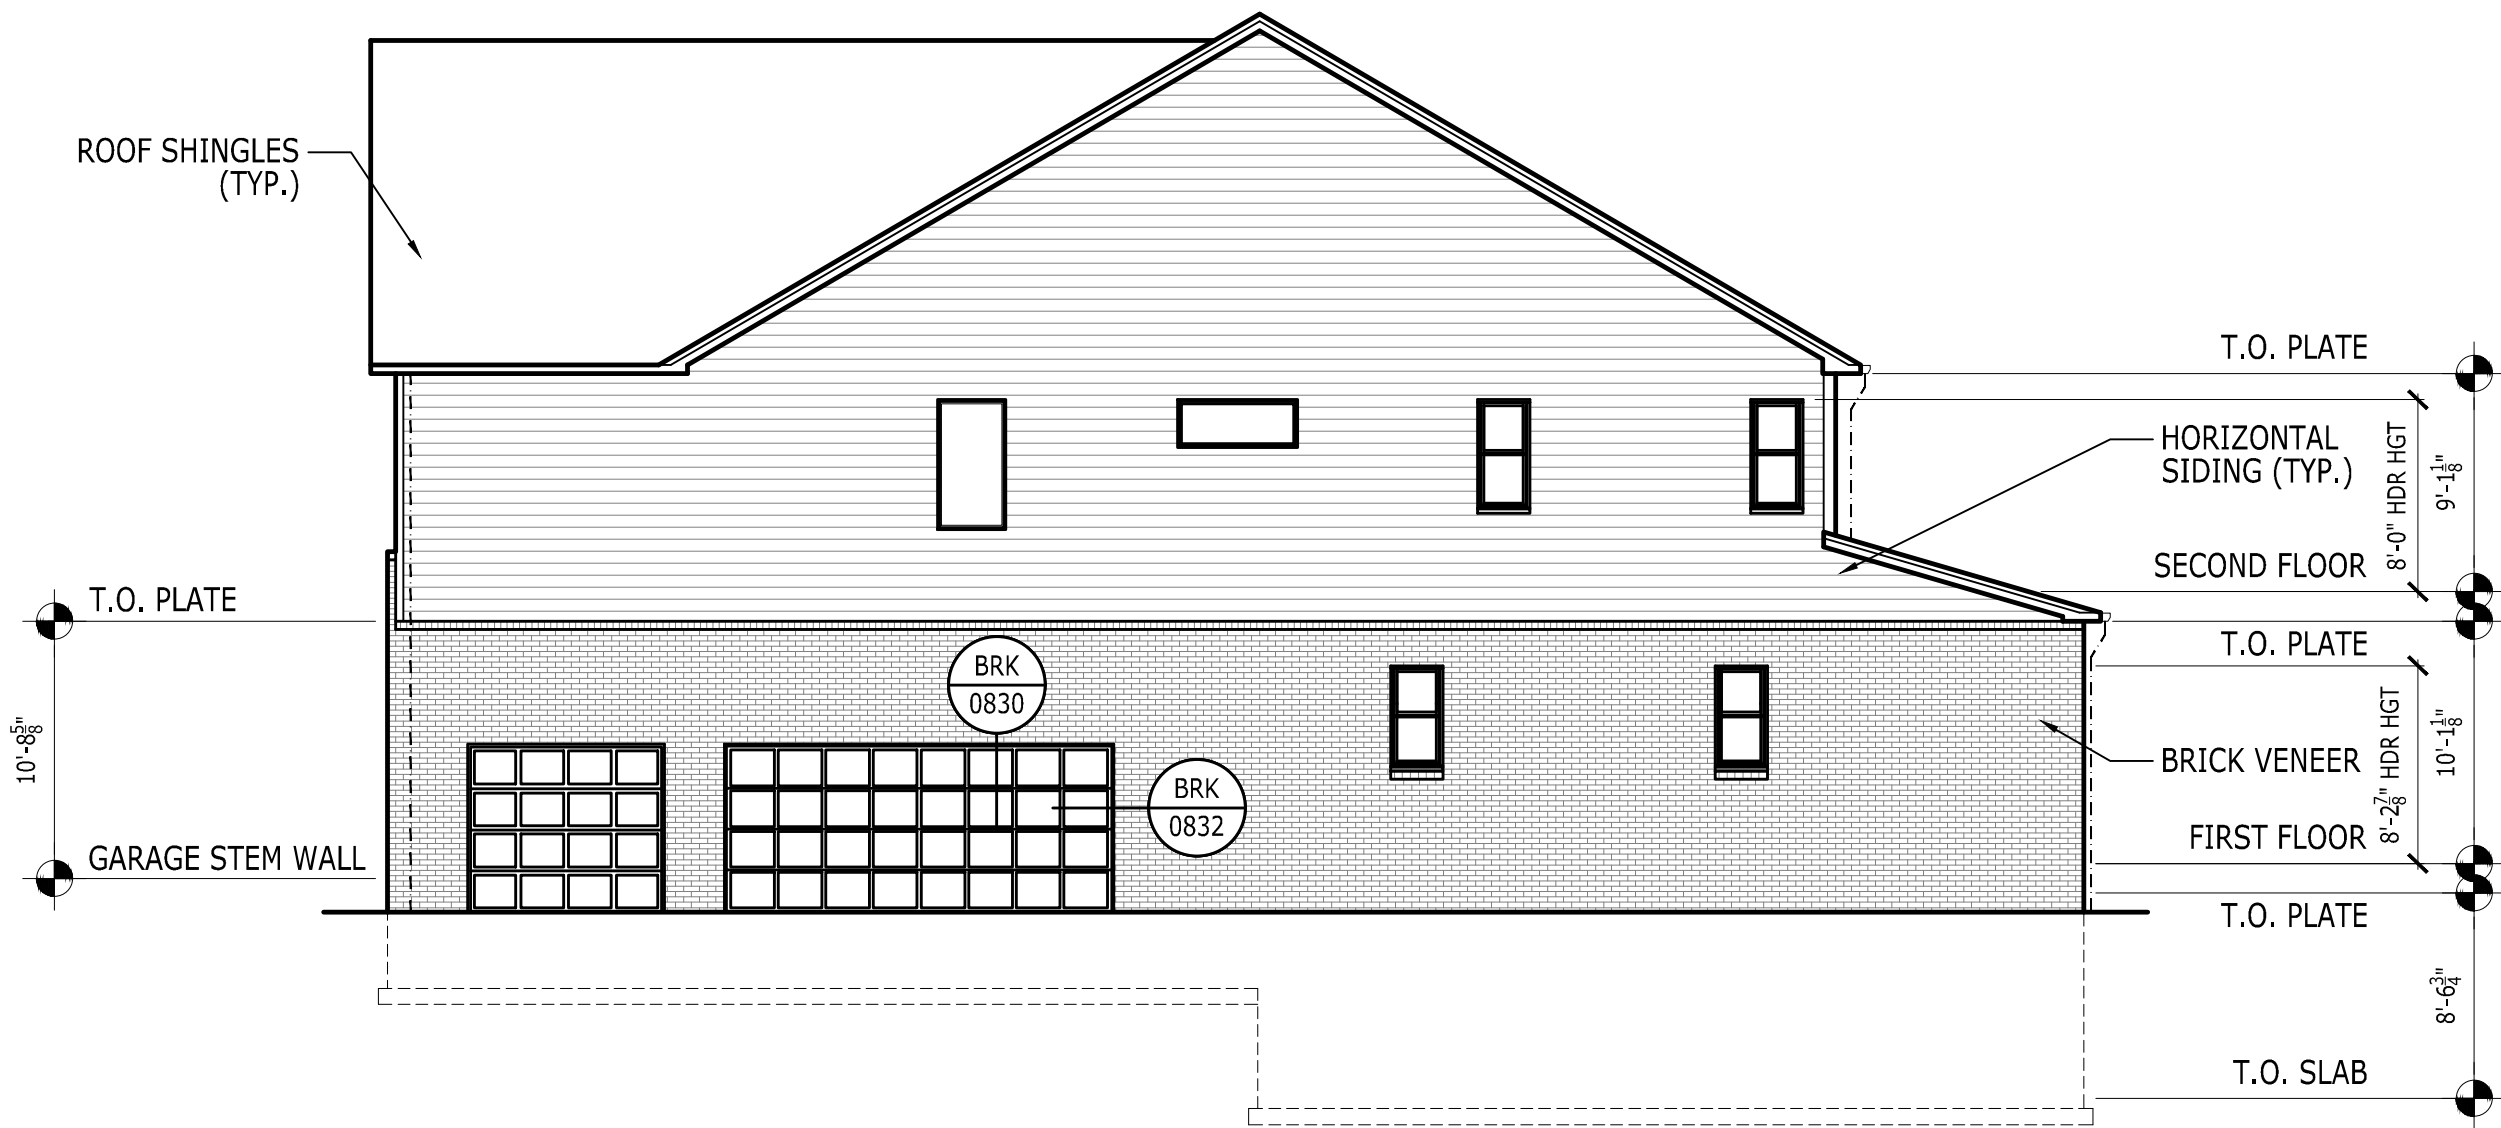

SIDE ELEVATION  
SCALE: 1/8" = 1'-0"

NEWHAVEN

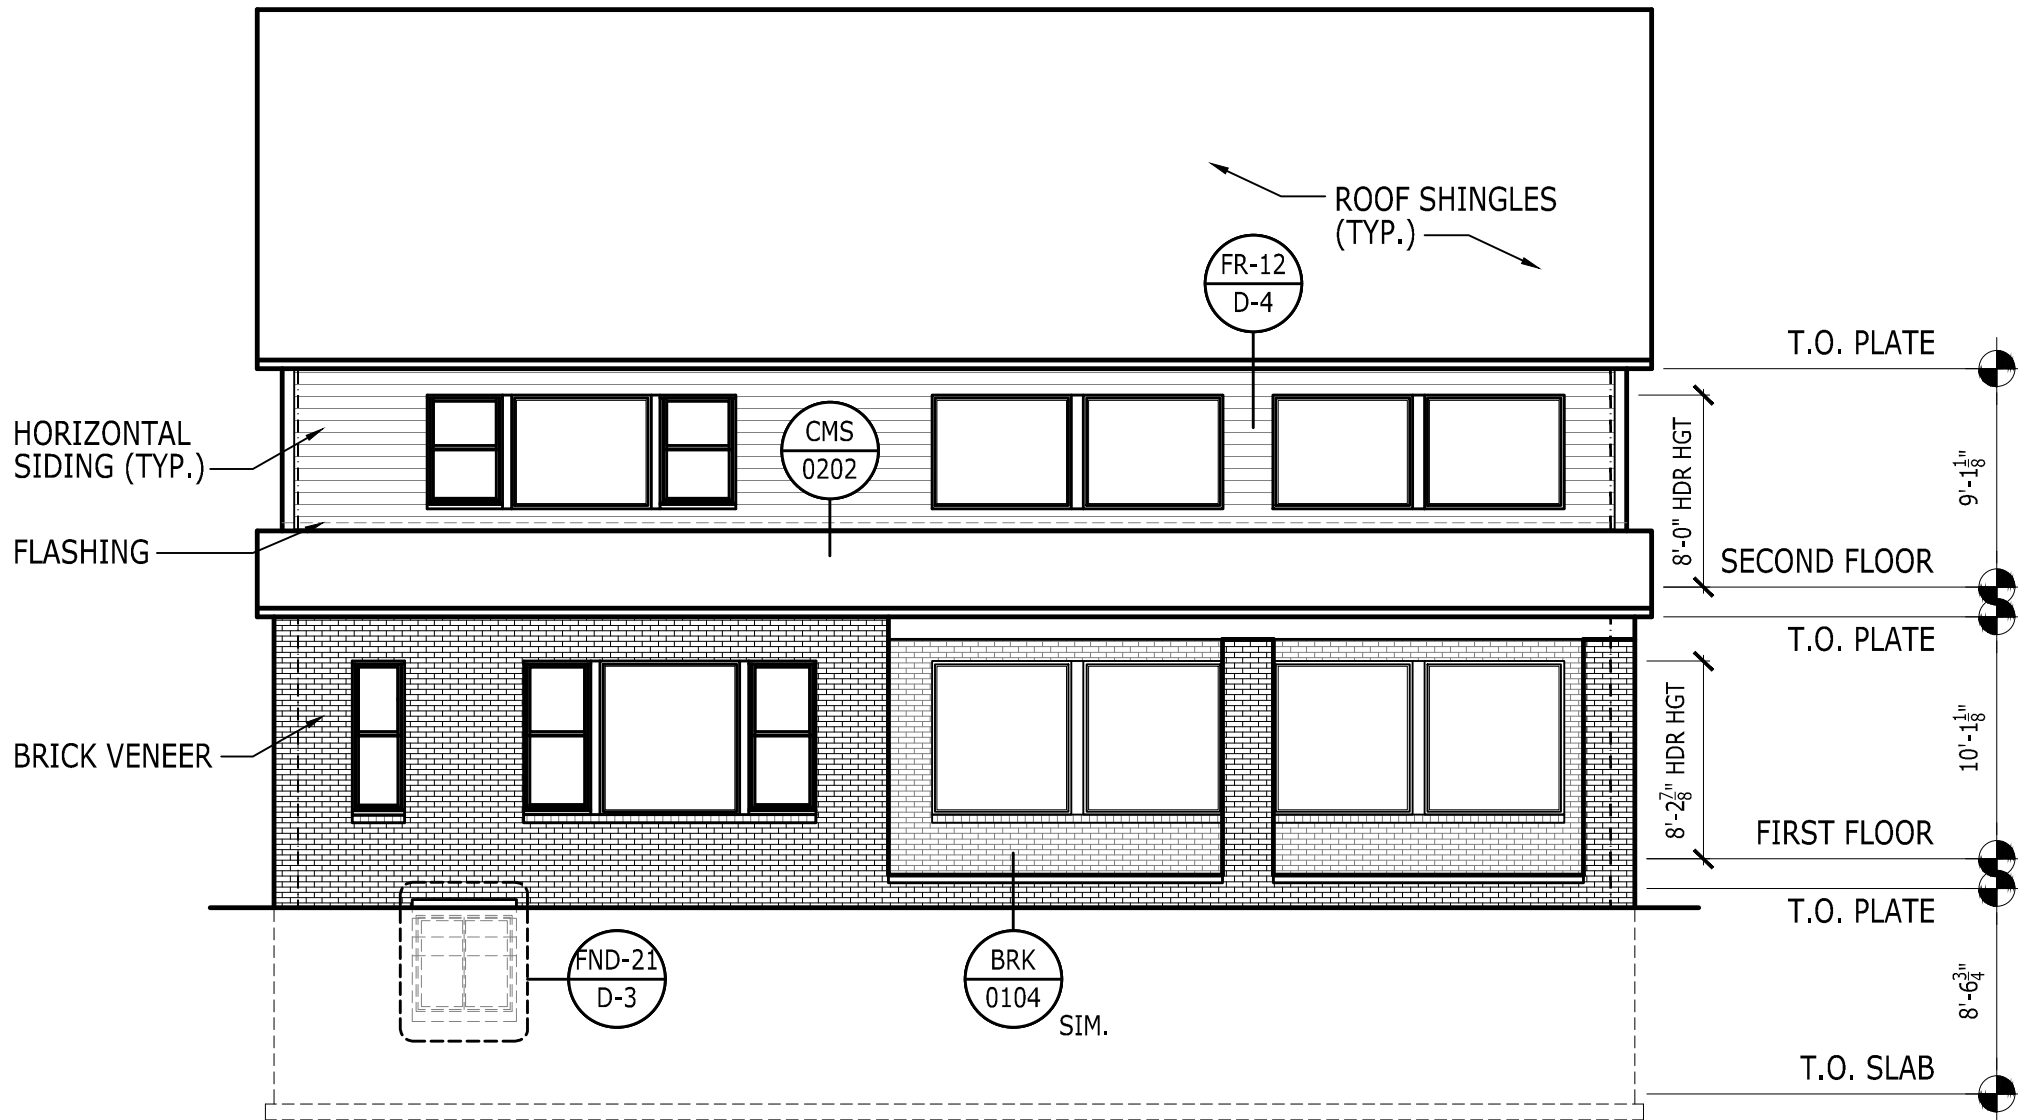

REAR ELEVATION  
SCALE: 1/8" = 1'-0"

NEWHAVEN

AO#

---

LOT#

---

SHEET DESCRIPTION

SIDE AND REAR ELEVATIONS

RIGHT HAND SET  
SERIAL # 1018.0

SHEET  
NUMB

A5\_85A

MODEL/PROJECT

MORENCI

ELEVATION NAME

NEWHAVEN

SCALE

22x34 : 1/4" = 1'-0" (UNO.)  
11x17 : 1/8" = 1'-0" (UNO. : HALF NOTED)

PROJECT ISSUE DATE

03/26/2024

REVISION TABLE

#

AO#

DATE

TOLLARCHITECTURE

A Division of Toll Brothers

CITY USE







ELEVATIONS - HOLT - 5,412 SF


ARBOR PRESERVE



DATE: Thursday, September 26, 2024 - 9:09:53 am

ALL IDEAS, DESIGNS, ARRANGEMENTS AND PLANS INDICATED OR REPRESENTED BY THIS DRAWING ARE OWNED BY AND THE PROPERTY OF TOLL BROS., INC. (TOLL BROTHERS) AND ARE COPYRIGHTED. THEY WERE CREATED, EVOLVED AND DEVELOPED FOR USE ON, AND IN CONNECTION WITH THE SPECIFIED PROJECT. NONE OF SUCH IDEAS, DESIGNS, ARRANGEMENTS OR PLANS SHALL BE USED BY OR DISCLOSED TO ANY PERSON, FIRM OR CORPORATION FOR ANY PURPOSE WHATSOEVER WITHOUT THE WRITTEN PERMISSION OF TOLL BROTHERS. WRITTEN DIMENSIONS ON THESE DRAWINGS SHALL HAVE PRECEDENCE OVER SCALED DIMENSIONS. CONTRACTORS SHALL VERIFY, AND BE RESPONSIBLE FOR ALL DIMENSIONS AND CONDITIONS ON THE JOB AND TOLL BROTHERS OFFICE MUST BE NOTIFIED OF ANY VARIATIONS FROM THE DIMENSIONS AND CONDITIONS SHOWN BY THESE DRAWINGS.

© TB Proprietary Corp.

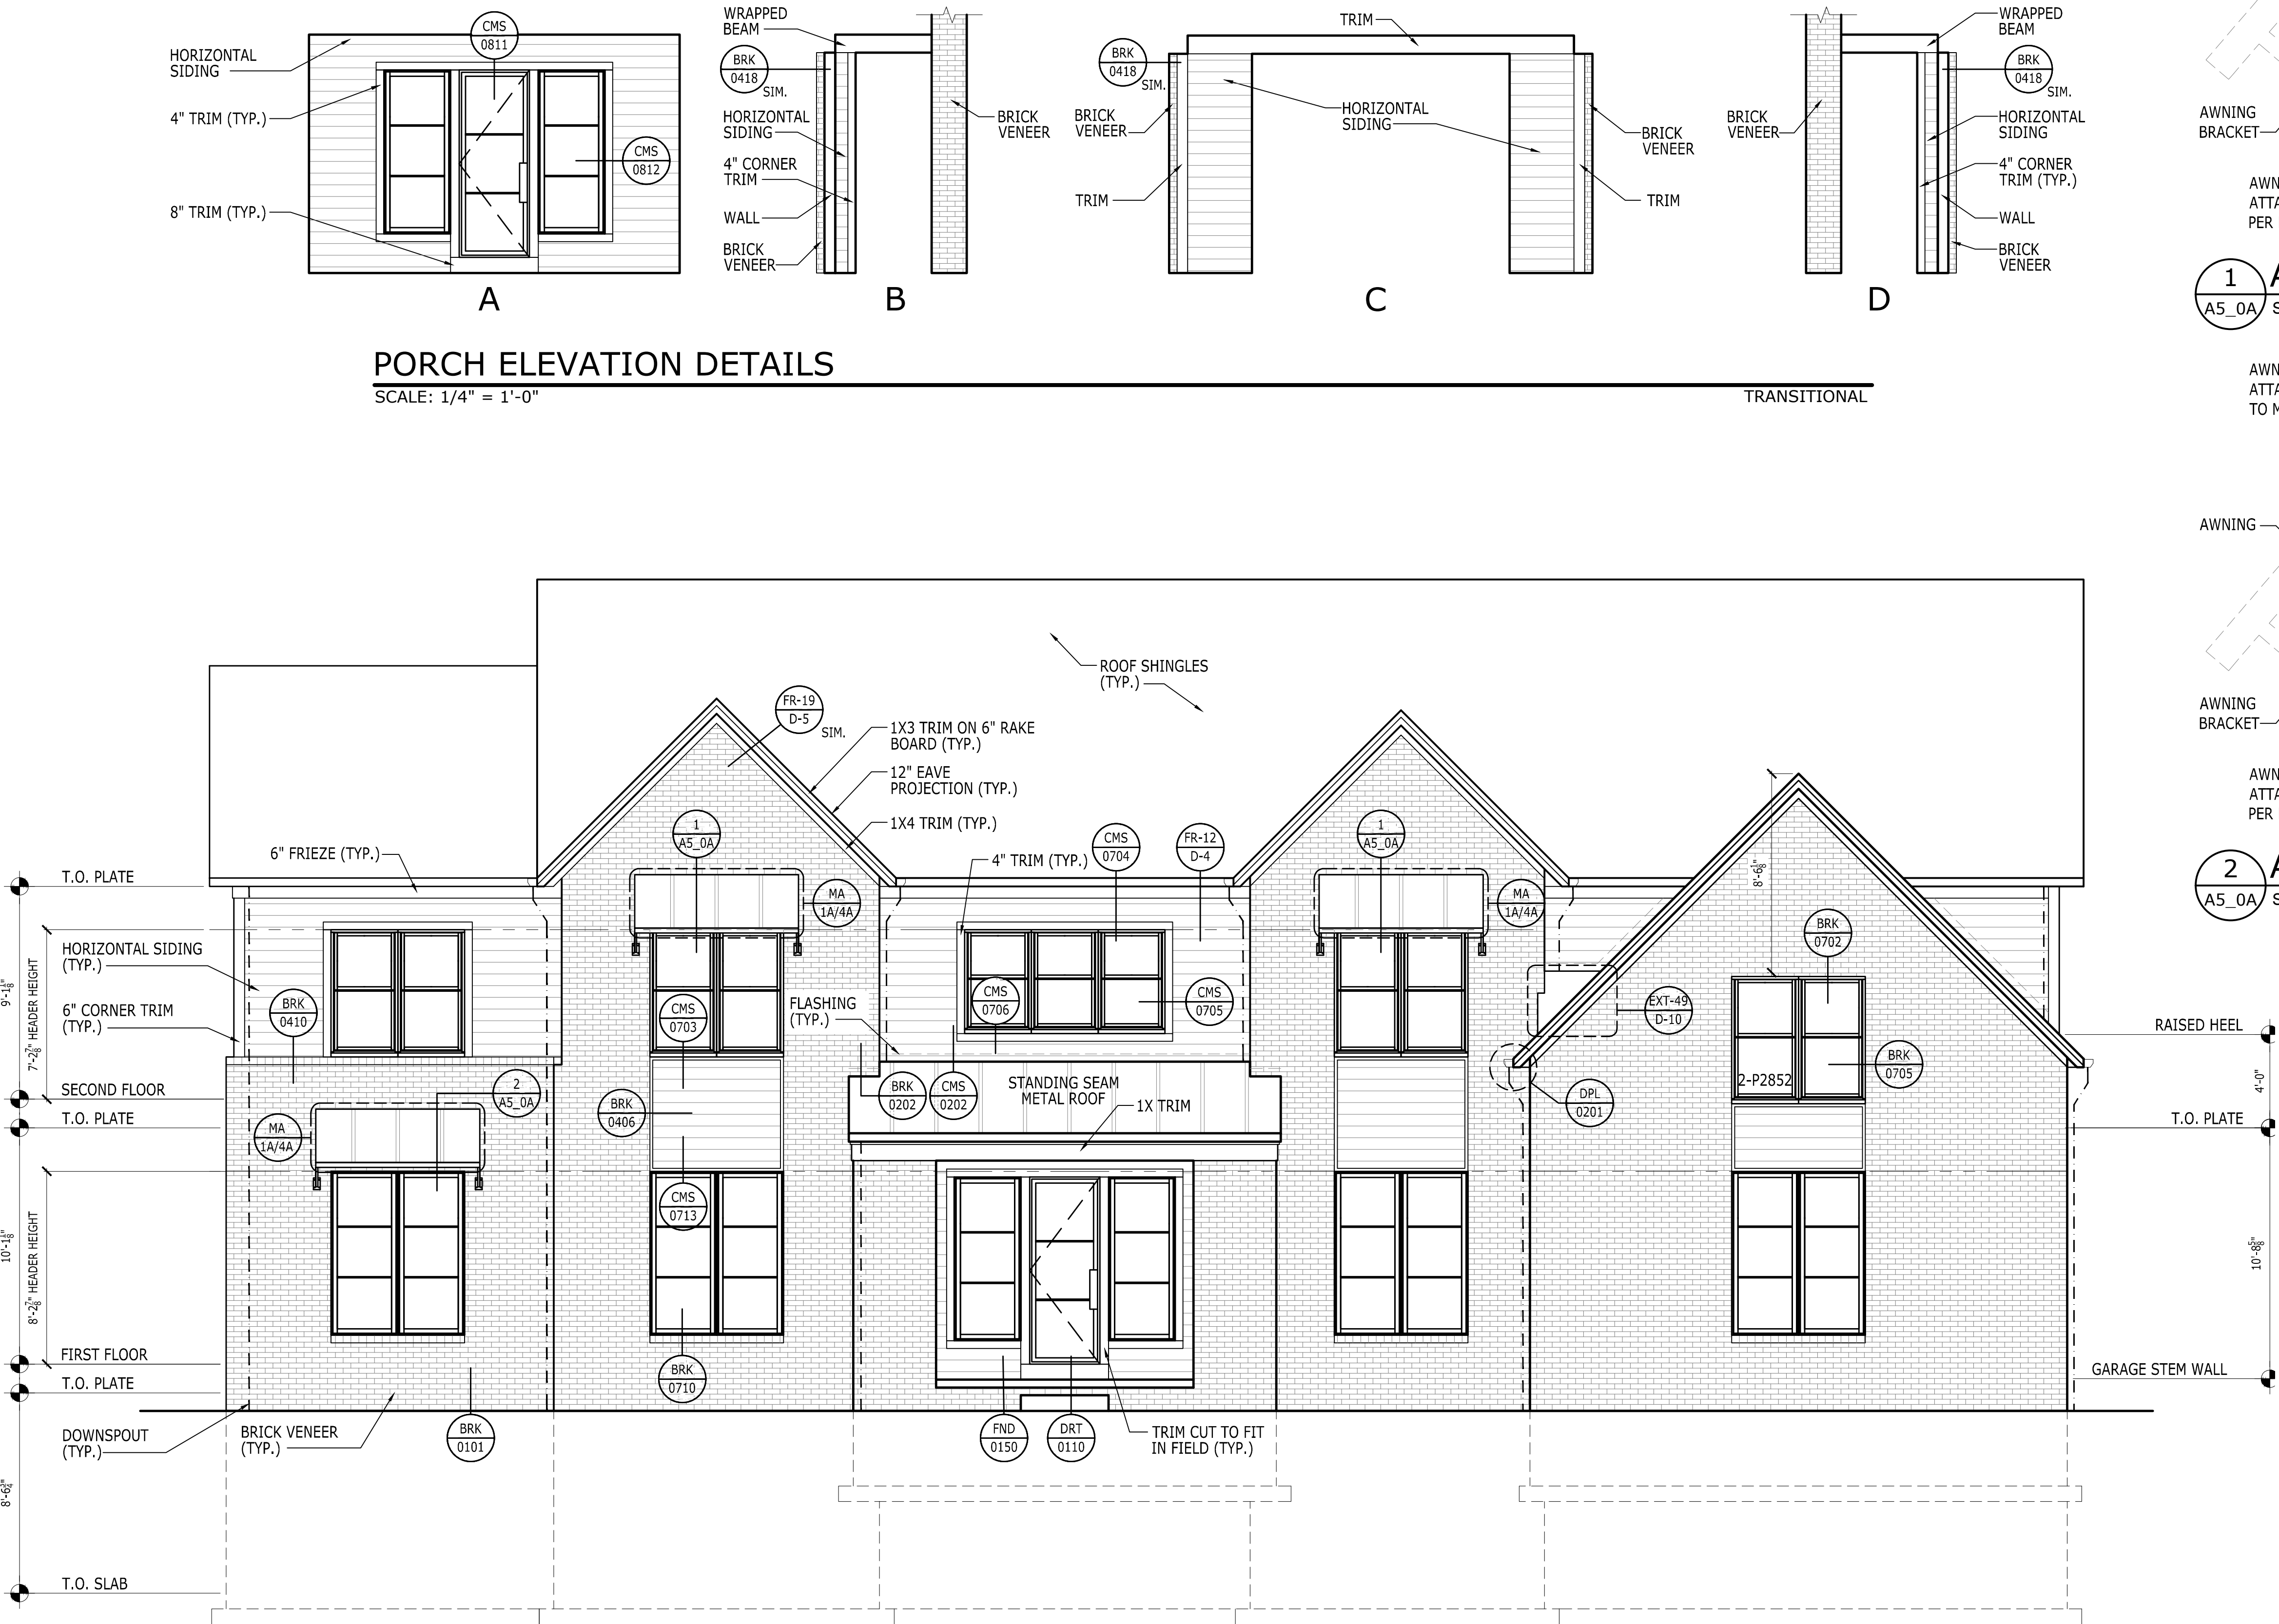

FRONT ELEVATION

SCALE: 1/4" = 1'-0"

TRANSITIONAL

1 AWNING DETAIL

A5\_0A Scale: 1" = 1'-0"

TRANSITIONAL

2 AWNING DETAIL

A5\_0A Scale: 1" = 1'-0"

TRANSITIONAL

AO#

LOT#

SHEET DESCRIPTION  
FRONT ELEVATION

RIGHT HAND SET  
SERIAL # 1018.0

MODEL/PROJECT  
HOLT

ELEVATION NAME  
TRANSITIONAL

SHEET  
NUMB  
A5\_0A

TOLLARCHITECTURE

A Division of Toll Brothers

PROJECT/ISSUE DATE  
03/26/24

REVISION TABLE  
# AC# DATE

SCALE  
22x34: 1/4" = 1'-0" (UNO.)  
11x17: 1/8" = 1'-0" (UNO. - HALF NOTED)




CITY USE



DATE: Thursday, September 26, 2024 - 9:11:49 am

ALL IDEAS, DESIGNS, ARRANGEMENTS AND PLANS INDICATED OR REPRESENTED BY THIS DRAWING ARE OWNED BY AND THE PROPERTY OF TOLL BROS., INC. (TOLL BROTHERS) AND ARE COPYRIGHTED. THEY WERE CREATED, EVOLVED AND DEVELOPED FOR USE ON, AND IN CONNECTION WITH THE SPECIFIED PROJECT. NONE OF SUCH IDEAS, DESIGNS, ARRANGEMENTS OR PLANS SHALL BE USED BY OR DISCLOSED TO ANY PERSON, FIRM OR CORPORATION FOR ANY PURPOSE WHATSOEVER WITHOUT THE WRITTEN PERMISSION OF TOLL BROTHERS. WRITTEN DIMENSIONS ON THESE DRAWINGS SHALL HAVE PRECEDENCE OVER SCALED DIMENSIONS. CONTRACTORS SHALL VERIFY, AND BE RESPONSIBLE FOR ALL DIMENSIONS AND CONDITIONS ON THE JOB AND TOLL BROTHERS OFFICE MUST BE NOTIFIED OF ANY VARIATIONS FROM THE DIMENSIONS AND CONDITIONS SHOWN BY THESE DRAWINGS.

© TB Proprietary Corp.

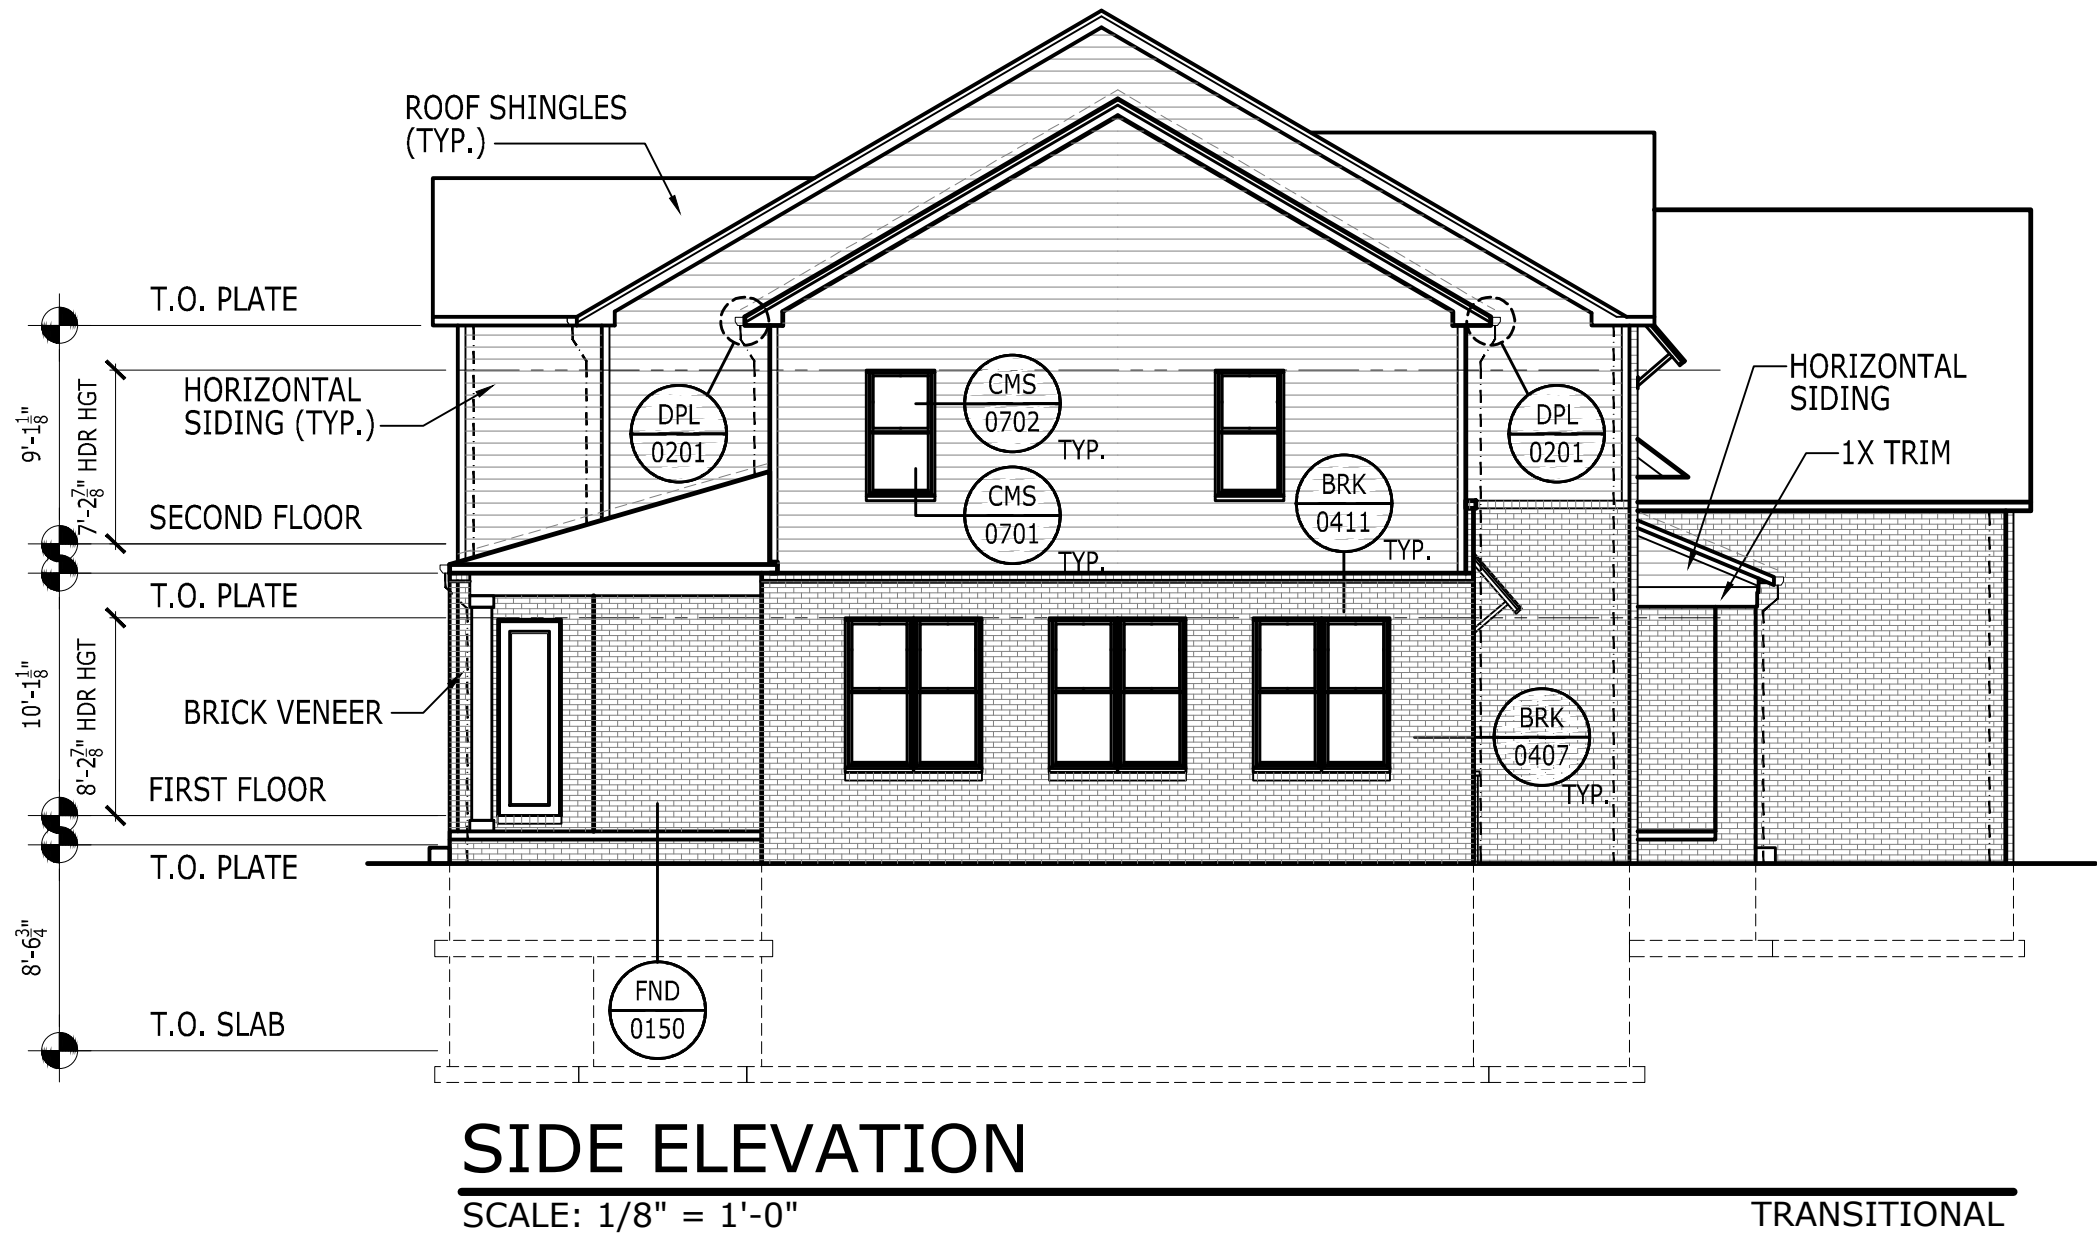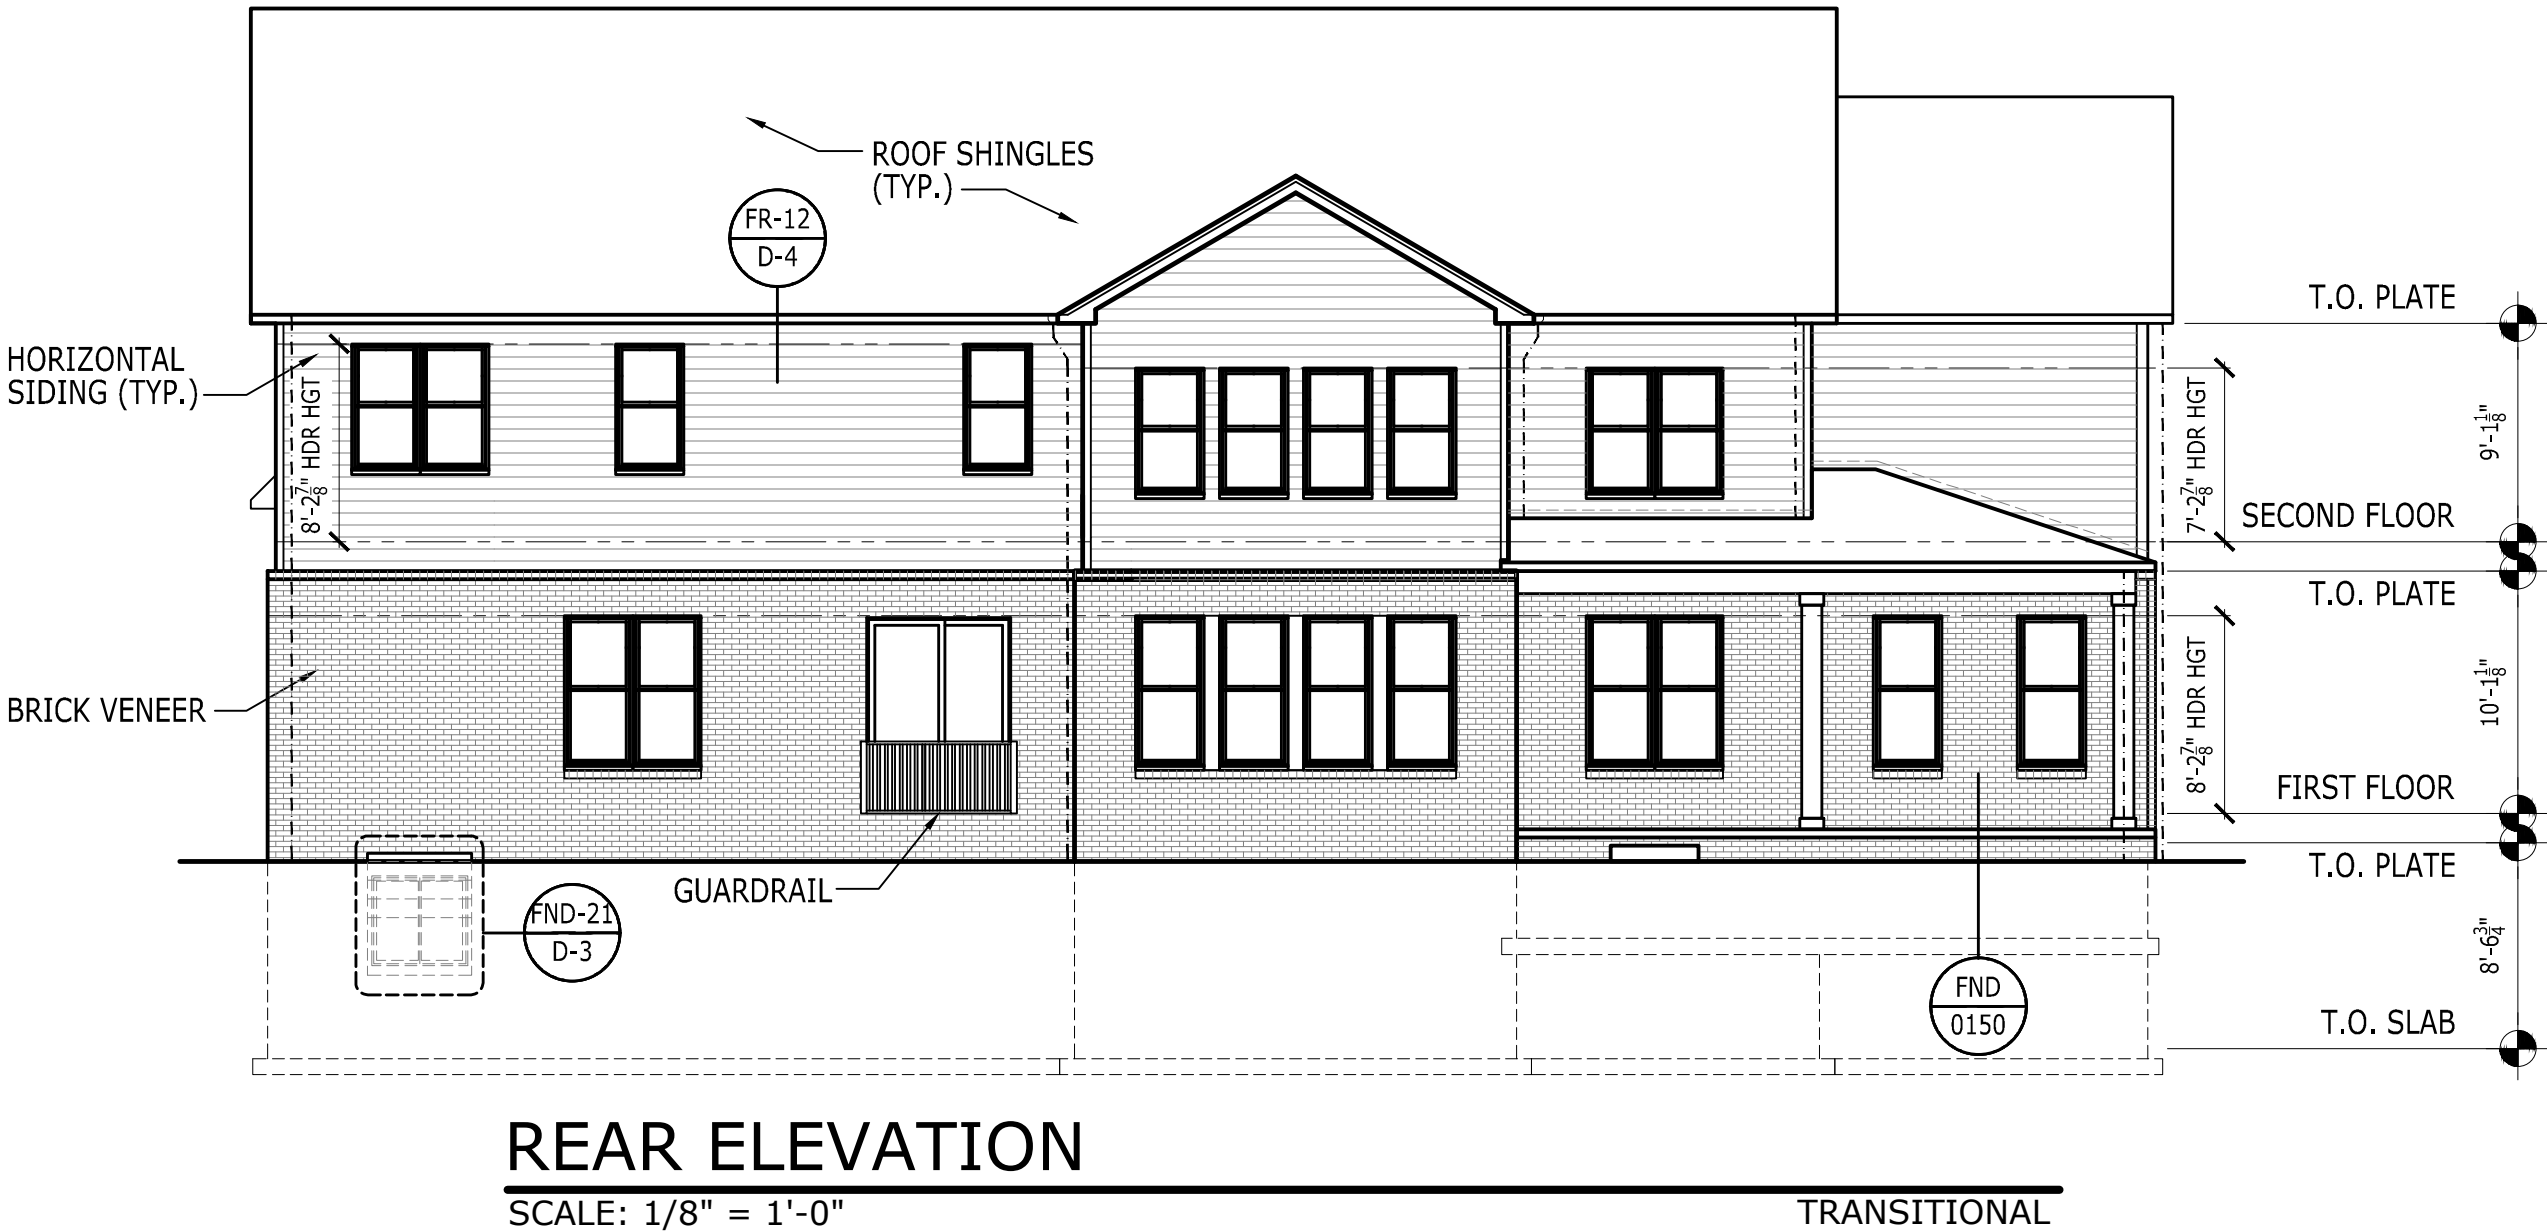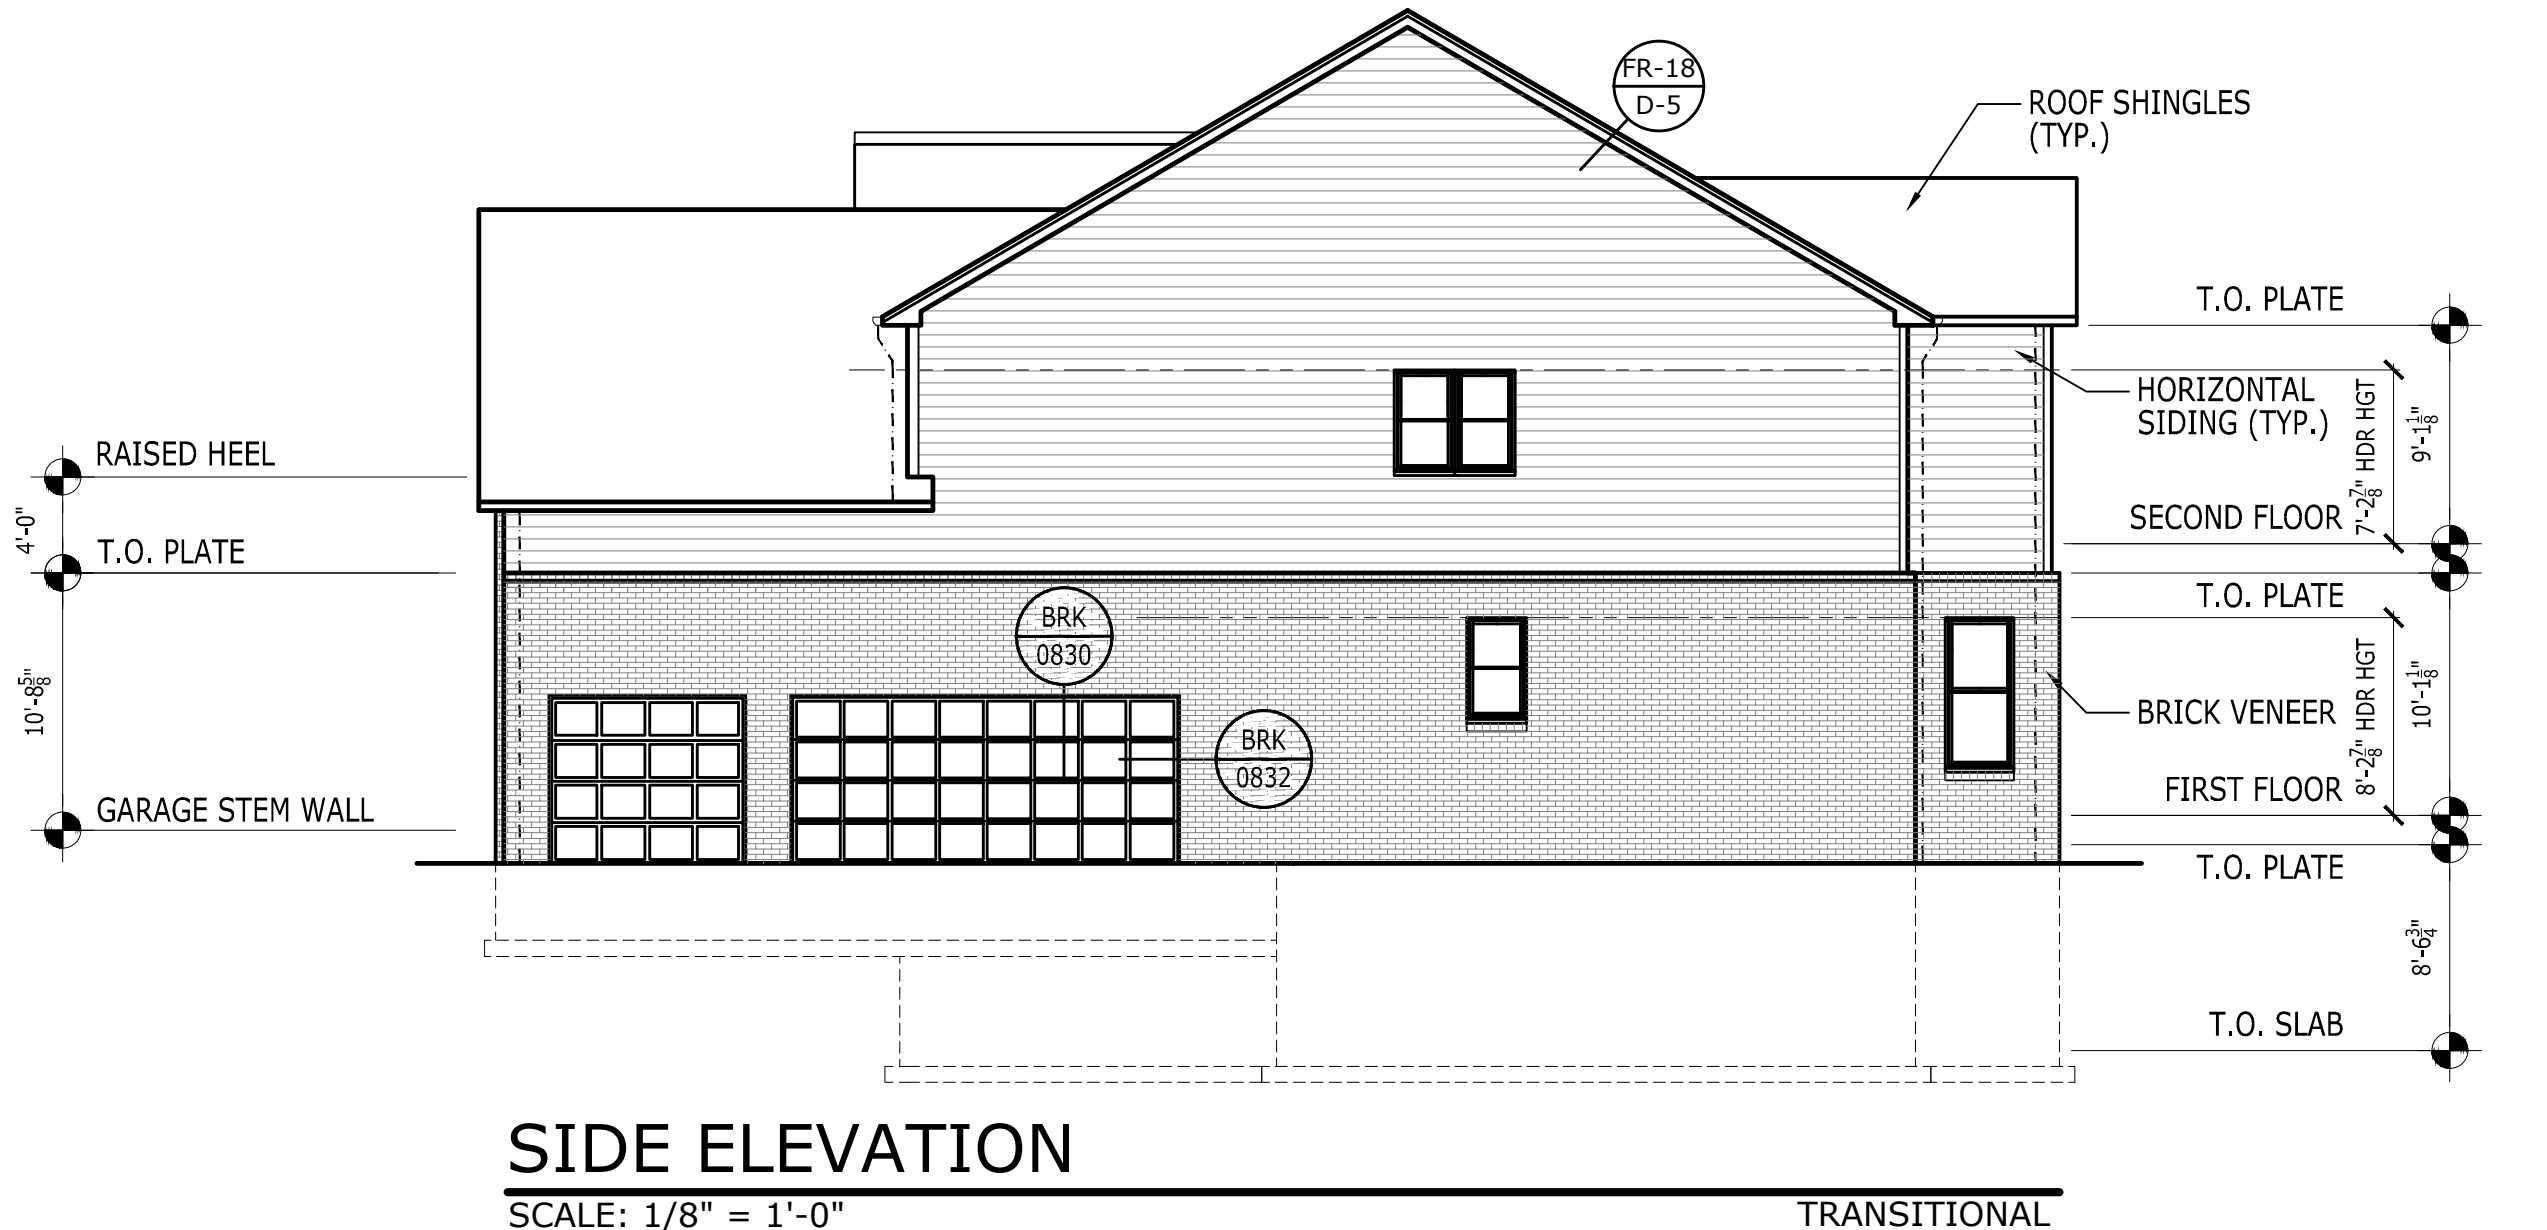

|                          |     |      |            |
|--------------------------|-----|------|------------|
| AO#                      | --- | LOT# | ---        |
| SHEET DESCRIPTION        |     |      |            |
| REAR AND SIDE ELEVATIONS |     |      |            |
| RIGHT HAND SET           |     |      |            |
| SERIAL # 1018.0          |     |      |            |
| A5_0AA                   |     |      | SHEET NUMB |

|                |                                                                         |
|----------------|-------------------------------------------------------------------------|
| MODEL/PROJECT  | HOLT                                                                    |
| ELEVATION NAME | TRANSITIONAL                                                            |
| SCALE          | 22x34 : 1/4" = 1'-0" (UNO.)<br>11x17 : 1/8" = 1'-0" (UNO. : HALF NOTED) |

|                    |     |      |
|--------------------|-----|------|
| PROJECT ISSUE DATE |     |      |
| 03/26/24           |     |      |
| REVISION TABLE     |     |      |
| #                  | AO# | DATE |
|                    |     |      |
|                    |     |      |
TOLLARCHITECTURE

A Division of Toll Brothers


CITY USE



DATE: Thursday, September 26, 2024 - 9:12:39 am

ALL IDEAS, DESIGNS, ARRANGEMENTS AND PLANS INDICATED OR REPRESENTED BY THIS DRAWING ARE OWNED BY AND THE PROPERTY OF TOLL BROS., INC. (TOLL BROTHERS) AND ARE COPYRIGHTED. THEY WERE CREATED, EVOLVED AND DEVELOPED FOR USE ON, AND IN CONNECTION WITH THE SPECIFIED PROJECT. NONE OF SUCH IDEAS, DESIGNS, ARRANGEMENTS OR PLANS SHALL BE USED BY OR DISCLOSED TO ANY PERSON, FIRM OR CORPORATION FOR ANY PURPOSE WHATSOEVER WITHOUT THE WRITTEN PERMISSION OF TOLL BROTHERS. WRITTEN DIMENSIONS ON THESE DRAWINGS SHALL HAVE PRECEDENCE OVER SCALED DIMENSIONS. CONTRACTORS SHALL VERIFY, AND BE RESPONSIBLE FOR ALL DIMENSIONS AND CONDITIONS ON THE JOB AND TOLL BROTHERS OFFICE MUST BE NOTIFIED OF ANY VARIATIONS FROM THE DIMENSIONS AND CONDITIONS SHOWN BY THESE DRAWINGS.


© TB Proprietary Corp.

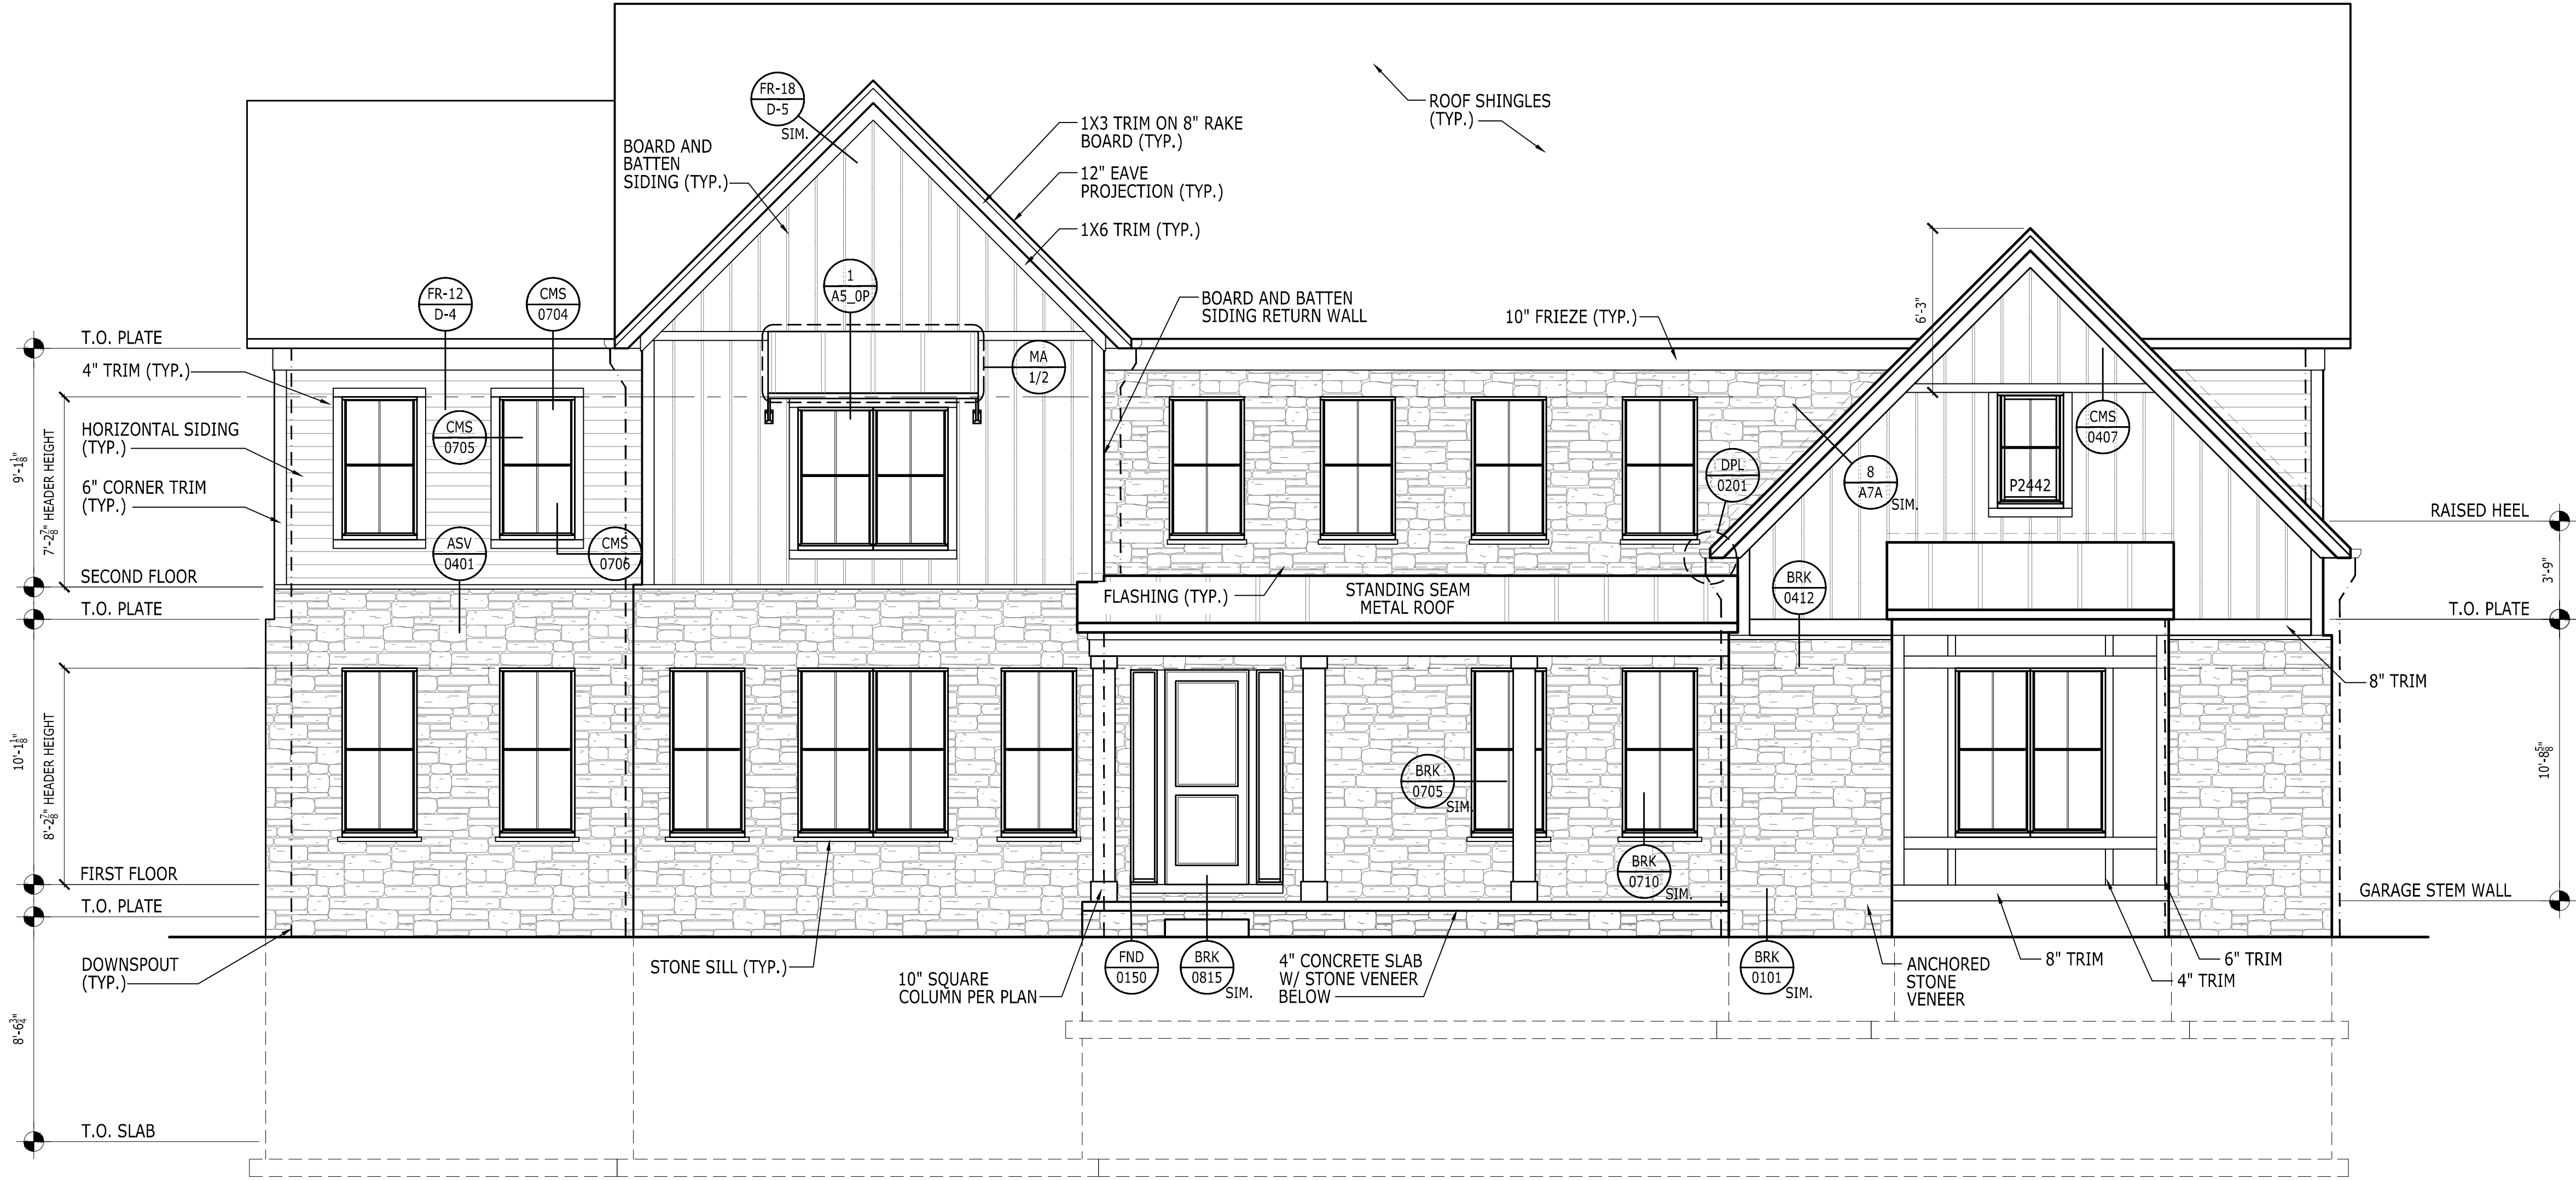

FRONT ELEVATION

SCALE: 1/4" = 1'-0"

MODERN FARMHOUSE

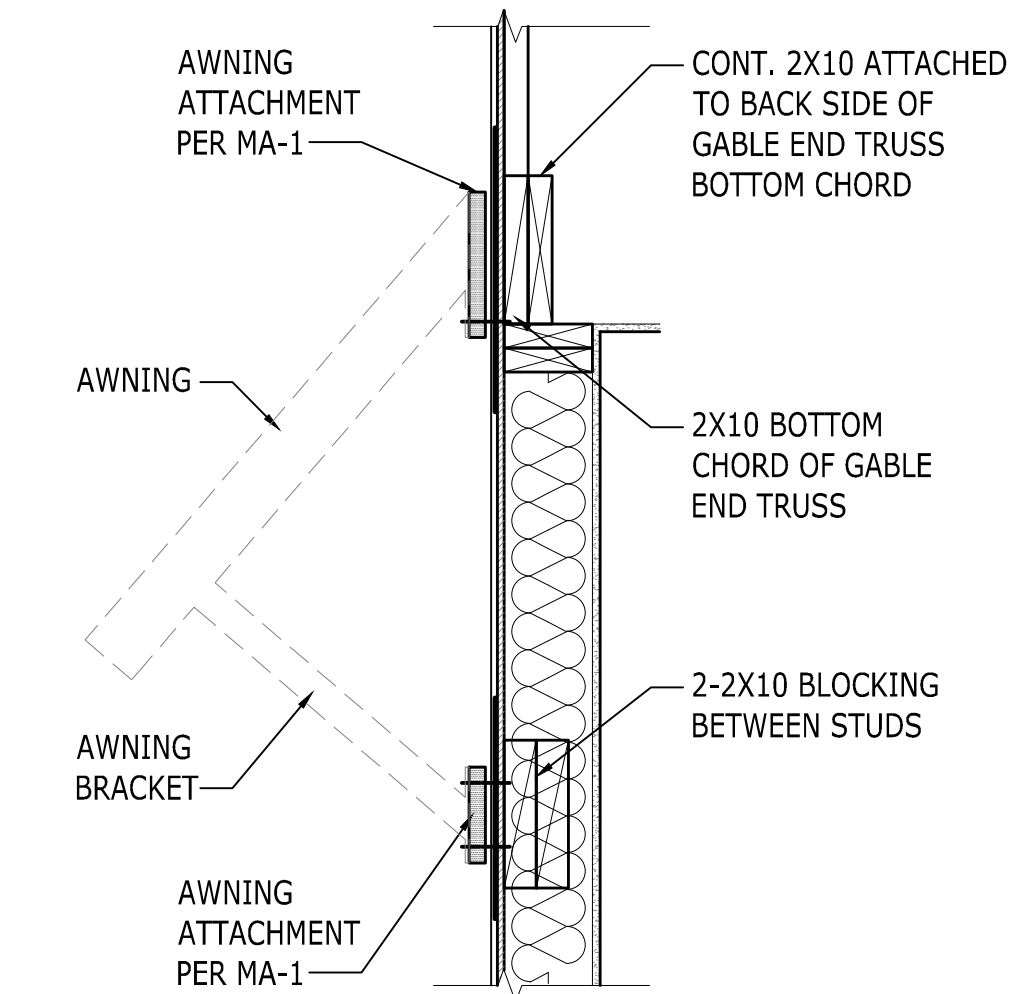

1  
A5\_0P

AWNING DETAIL

Scale: 1" = 1'-0"

MODERN FARMHOUSE

AO#

---

LOT#

---

CITY USE

SHEET DESCRIPTION

FRONT ELEVATION

MODEL/PROJECT

HOLT

ELEVATION NAME

MODERN FARMHOUSE

SCALE

22x34: 1/4" = 1'-0" (UNO.)  
11x17: 1/8" = 1'-0" (UNO. : HALF NOTED)

PROJECT ISSUE DATE

03/26/24

REVISION TABLE

#

AO#

DATE

TOLLARCHITECTURE

A Division of Toll Brothers




RIGHT HAND SET  
SERIAL # 1018.0

SHEET  
NUMB

A5\_0P



ALL IDEAS, DESIGNS, ARRANGEMENTS AND PLANS INDICATED OR REPRESENTED BY THIS DRAWING ARE OWNED BY AND THE PROPERTY OF TOLL BROS., INC. (TOLL BROTHERS) AND ARE COPYRIGHTED. THEY WERE CREATED, EVOLVED AND DEVELOPED FOR USE ON, AND IN CONNECTION WITH THE SPECIFIED PROJECT. NONE OF SUCH IDEAS, DESIGNS, ARRANGEMENTS OR PLANS SHALL BE USED BY OR DISCLOSED TO ANY PERSON, FIRM OR CORPORATION FOR ANY PURPOSE WHATSOEVER WITHOUT THE WRITTEN PERMISSION OF TOLL BROTHERS. WRITTEN DIMENSIONS ON THESE DRAWINGS SHALL HAVE PRECEDENCE OVER SCALED DIMENSIONS. CONTRACTORS SHALL VERIFY, AND BE RESPONSIBLE FOR ALL DIMENSIONS AND CONDITIONS ON THE JOB AND TOLL BROTHERS OFFICE MUST BE NOTIFIED OF ANY VARIATIONS FROM THE DIMENSIONS AND CONDITIONS SHOWN BY THESE DRAWINGS.

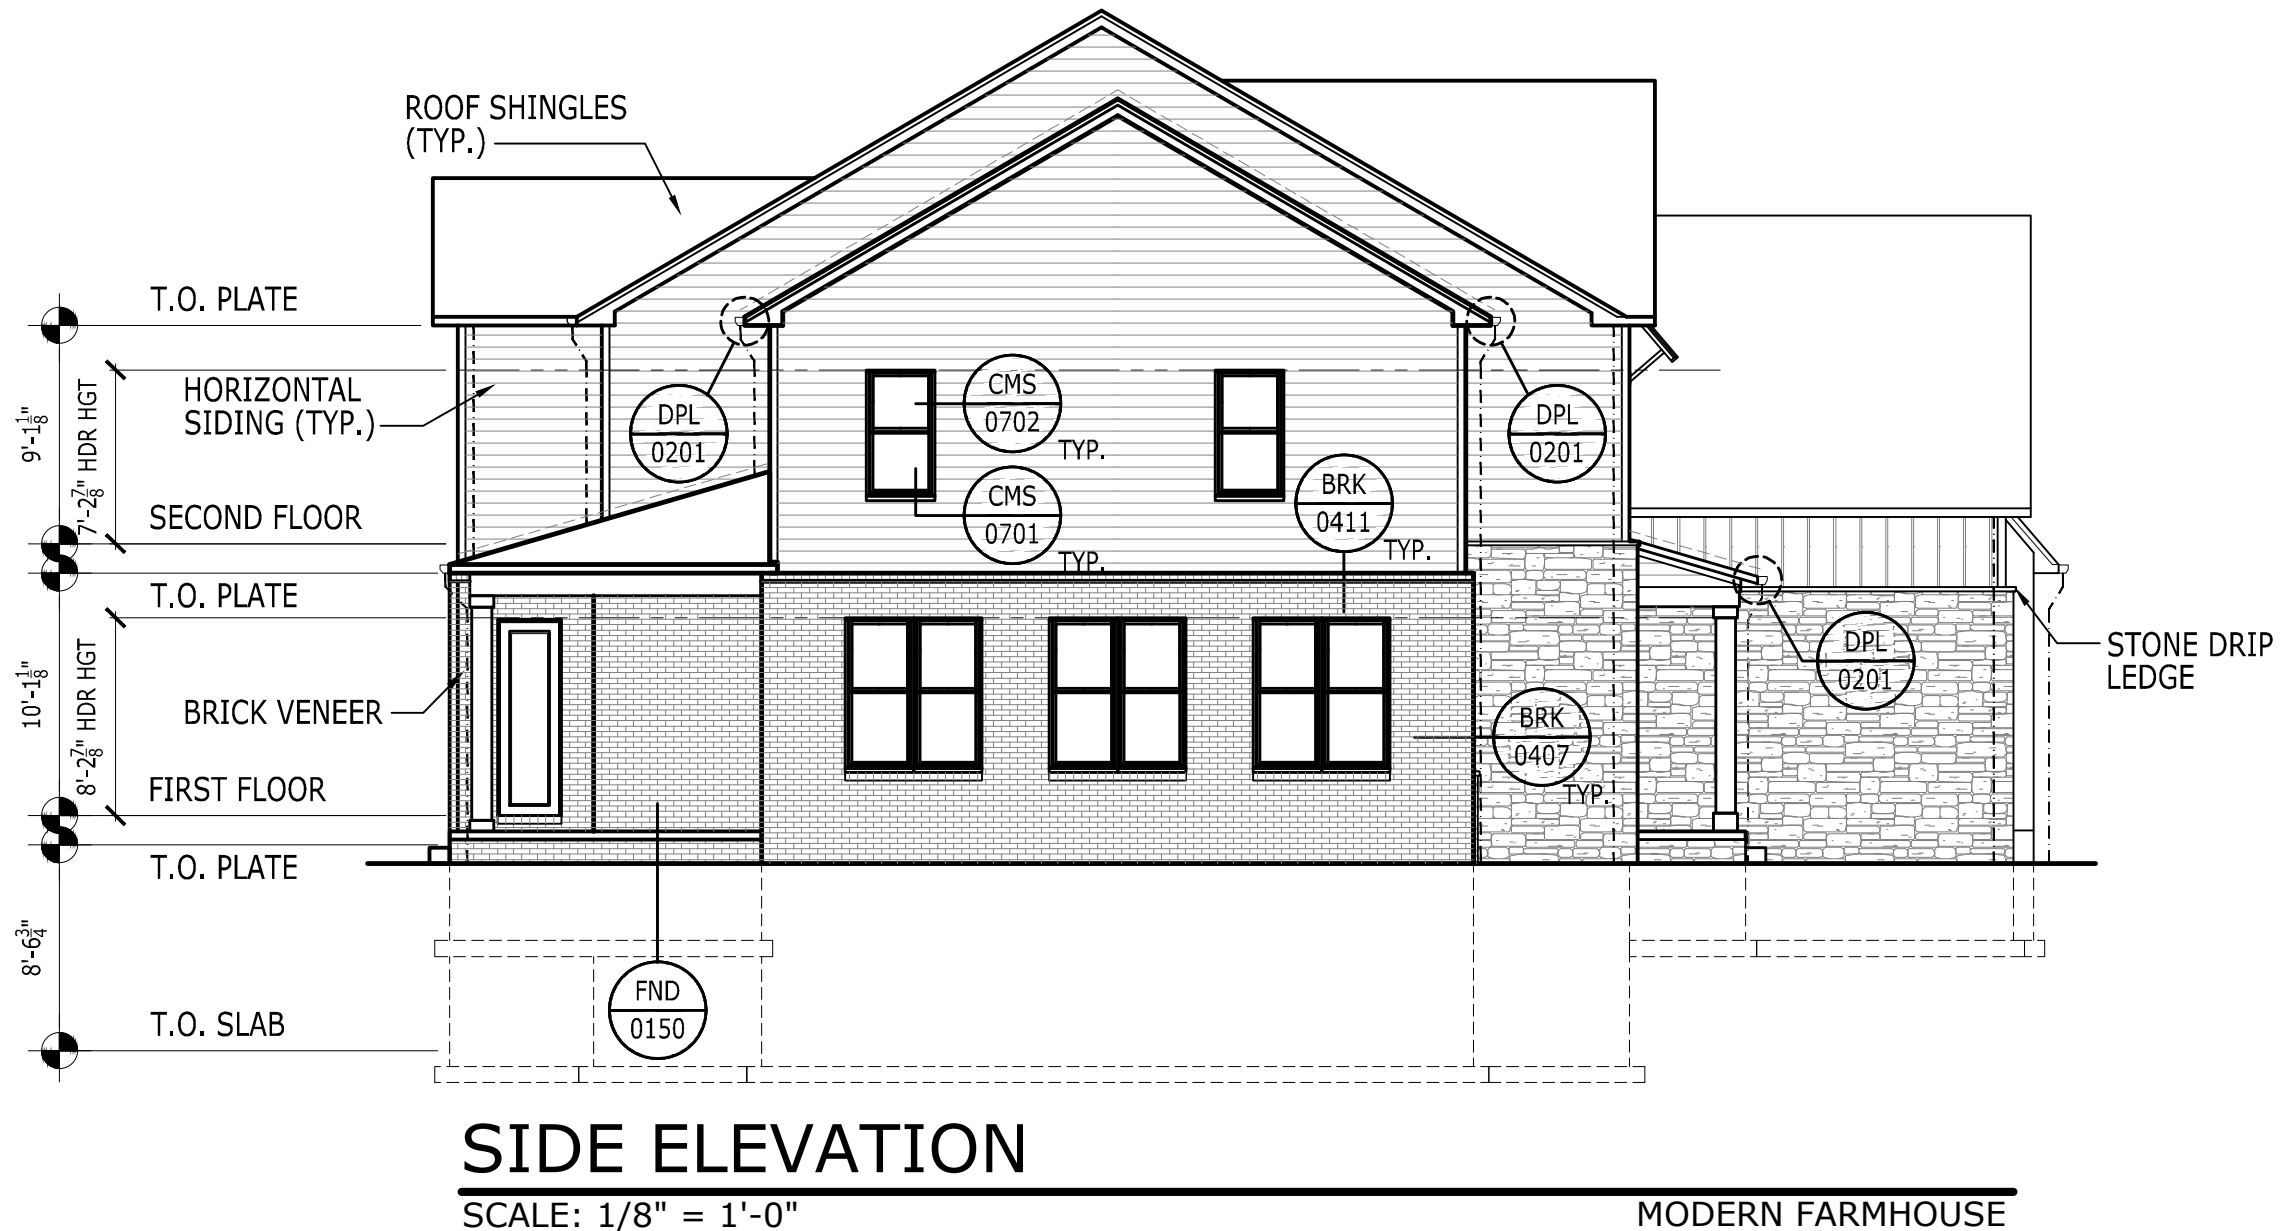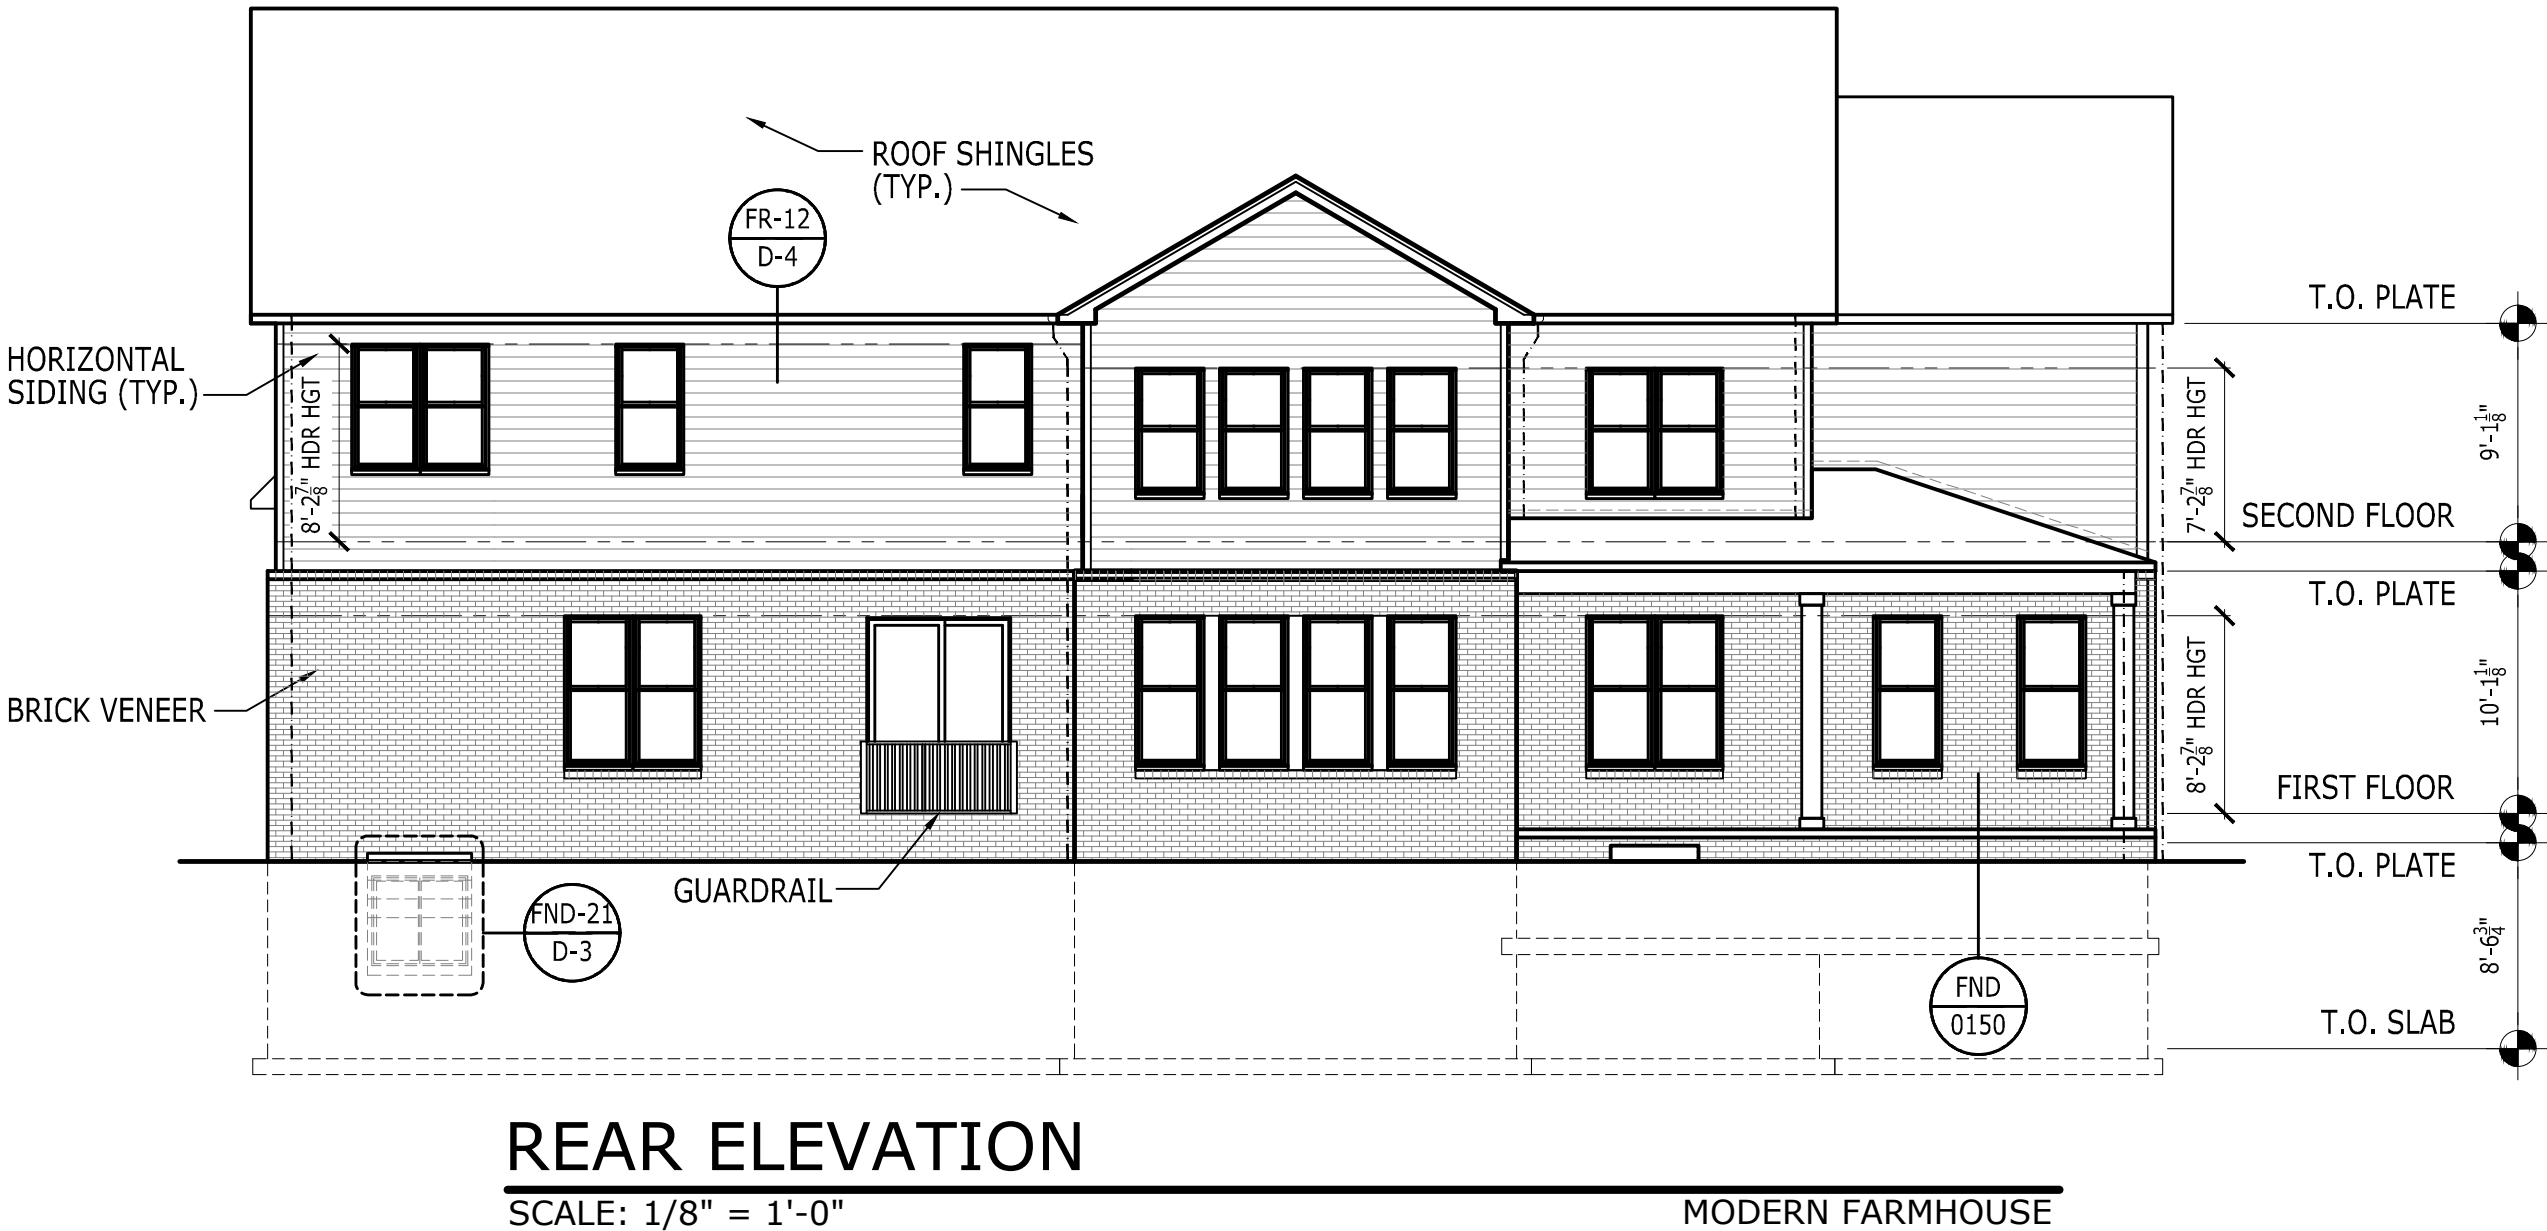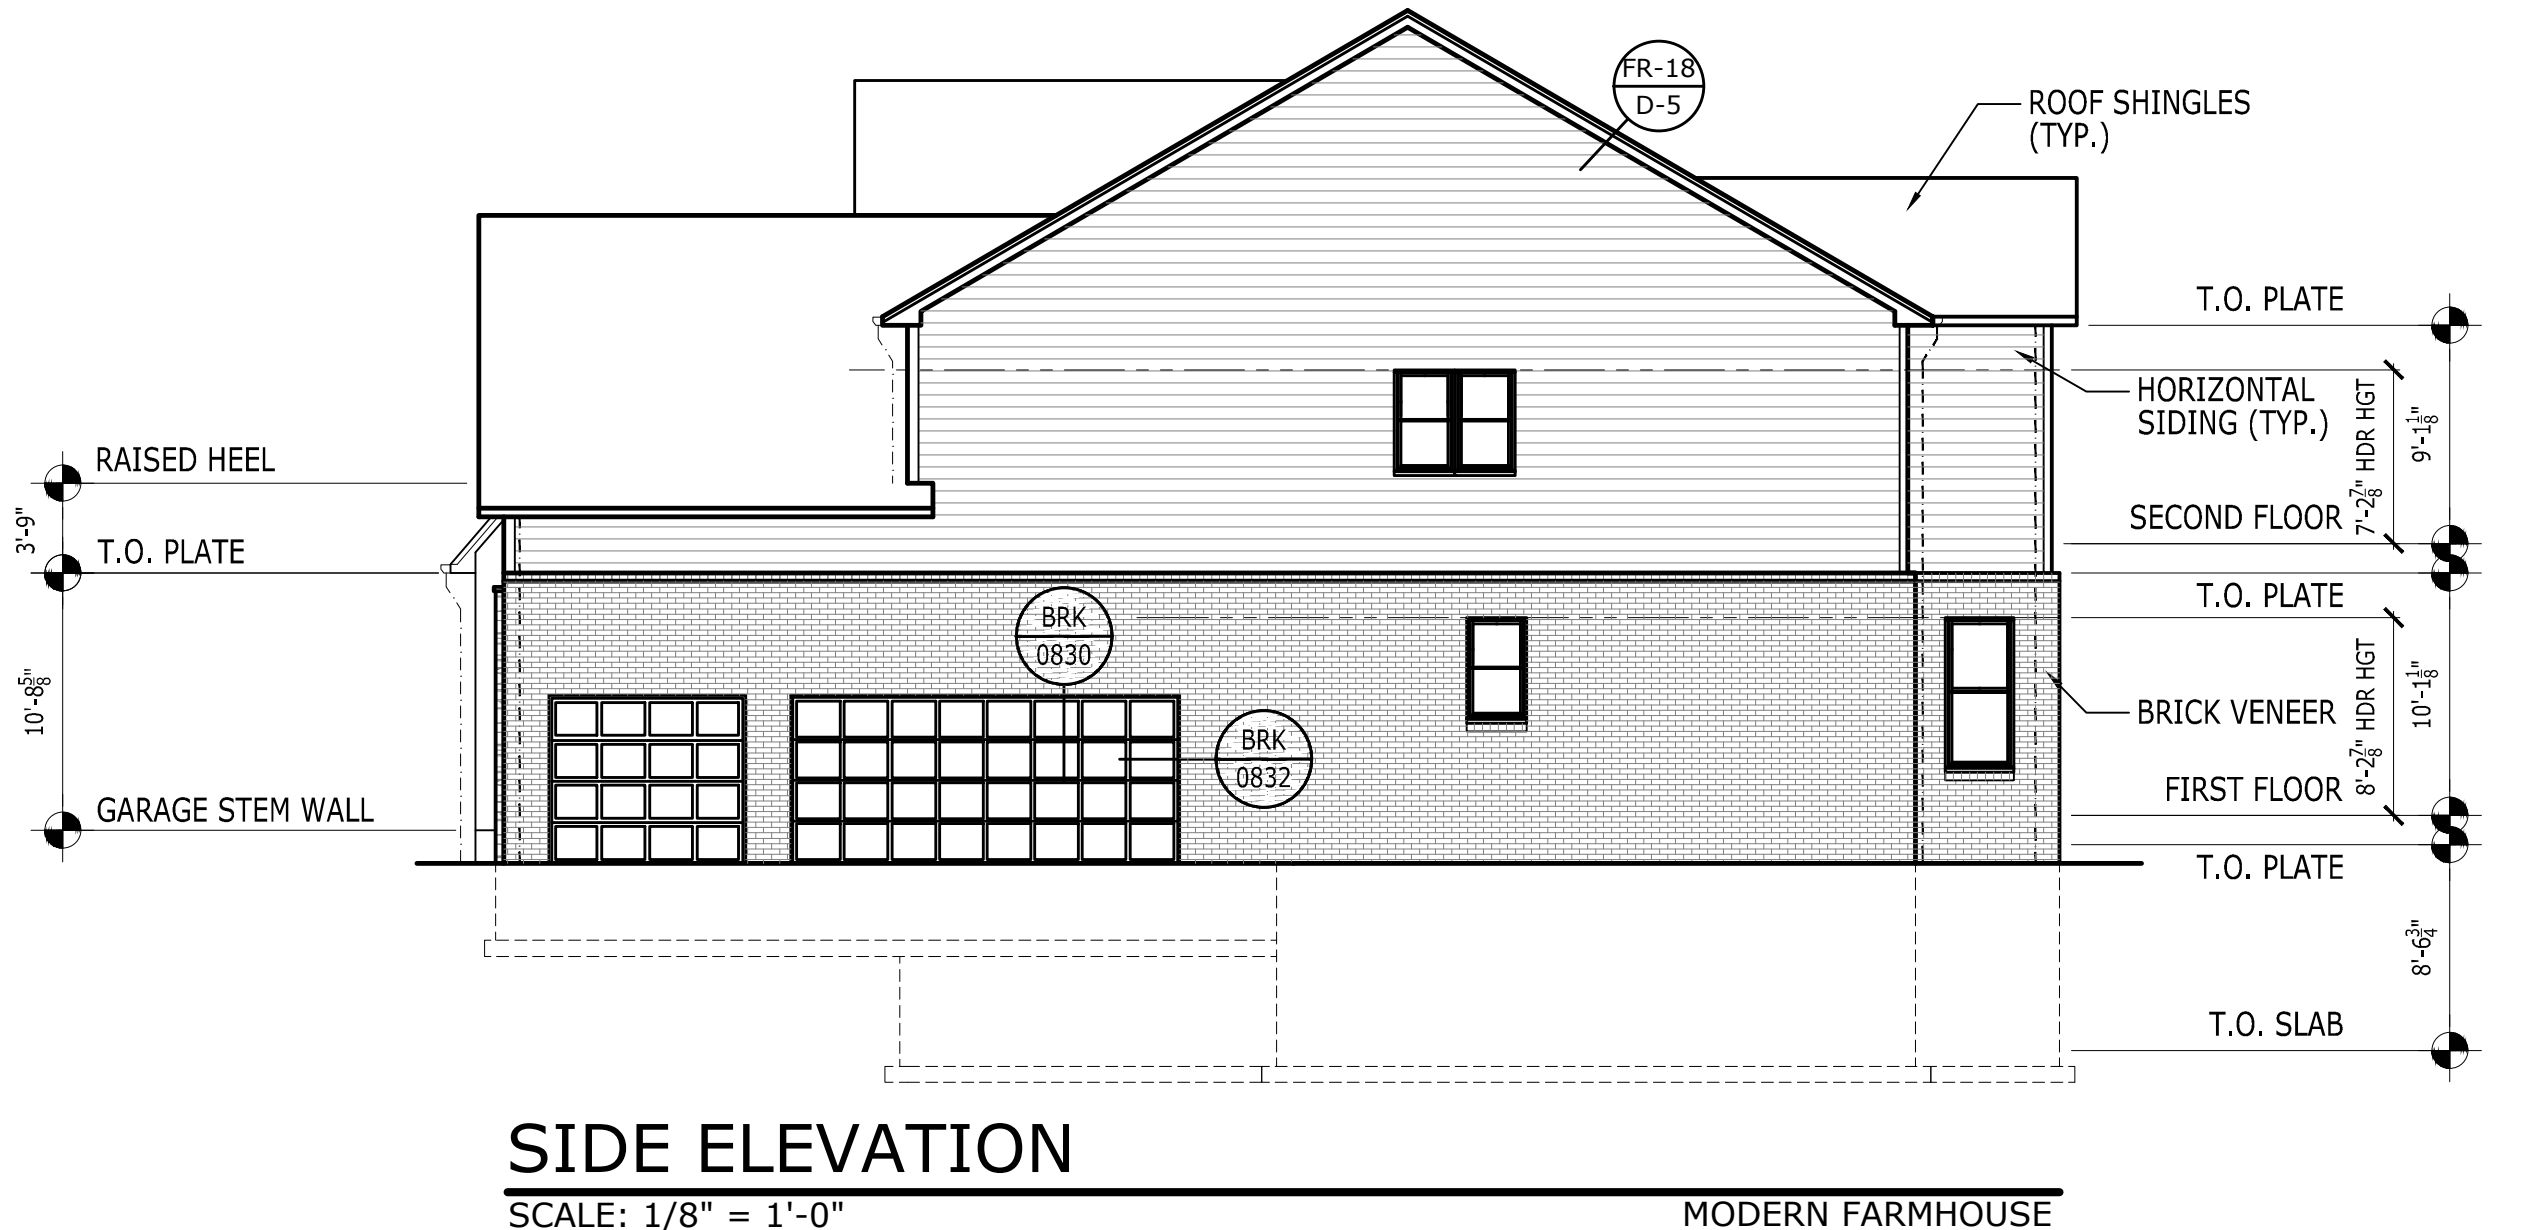

|                          |      |      |             |
|--------------------------|------|------|-------------|
| AO#                      | ---- | LOT# | ----        |
| SHEET DESCRIPTION        |      |      |             |
| RIGHT HAND SET           |      |      |             |
| SERIAL # 1018.0          |      |      |             |
| REAR AND SIDE ELEVATIONS |      |      | A5_0PA      |
|                          |      |      |             |
|                          |      |      | SHEET NUMB. |

|                |                                                                         |
|----------------|-------------------------------------------------------------------------|
| MODEL/PROJECT  | HOLT                                                                    |
| ELEVATION NAME | MODERN FARMHOUSE                                                        |
| SCALE          | 22x34 : 1/4" = 1'-0" (UNO.)<br>11x17 : 1/8" = 1'-0" (UNO. : HALF NOTED) |

|                    |          |
|--------------------|----------|
| PROJECT ISSUE DATE |          |
| 03/26/24           |          |
| REVISION TABLE     |          |
| #                  | AO# DATE |
|                    |          |
|                    |          |
FRONT ELEVATION

SCALE: 1/4" = 1'-0"

CRAFTSMAN

AO# --- LOT# ---

|                   |                 |                |
|-------------------|-----------------|----------------|
| SHEET DESCRIPTION | FRONT ELEVATION | RIGHT HAND SET |
|                   |                 |                |

|                                         |  |
|-----------------------------------------|--|
| MODEL/PROJECT                           |  |
| HOLT                                    |  |
| ELEVATION NAME                          |  |
| CRAFTSMAN                               |  |
| SCALE                                   |  |
| 22x34: 1/4" = 1'-0" (UNO.)              |  |
| 11x17: 1/8" = 1'-0" (UNO. : HALF NOTED) |  |

A5\_31

SHEET NUMB



|                    |      |
|--------------------|------|
| PROJECT ISSUE DATE |      |
| 03/26/24           |      |
| REVISION TABLE     |      |
| #                  | DATE |
|                    |      |
|                    |      |
TOLLARCHITECTURE

A Division of Toll Brothers

CITY USE



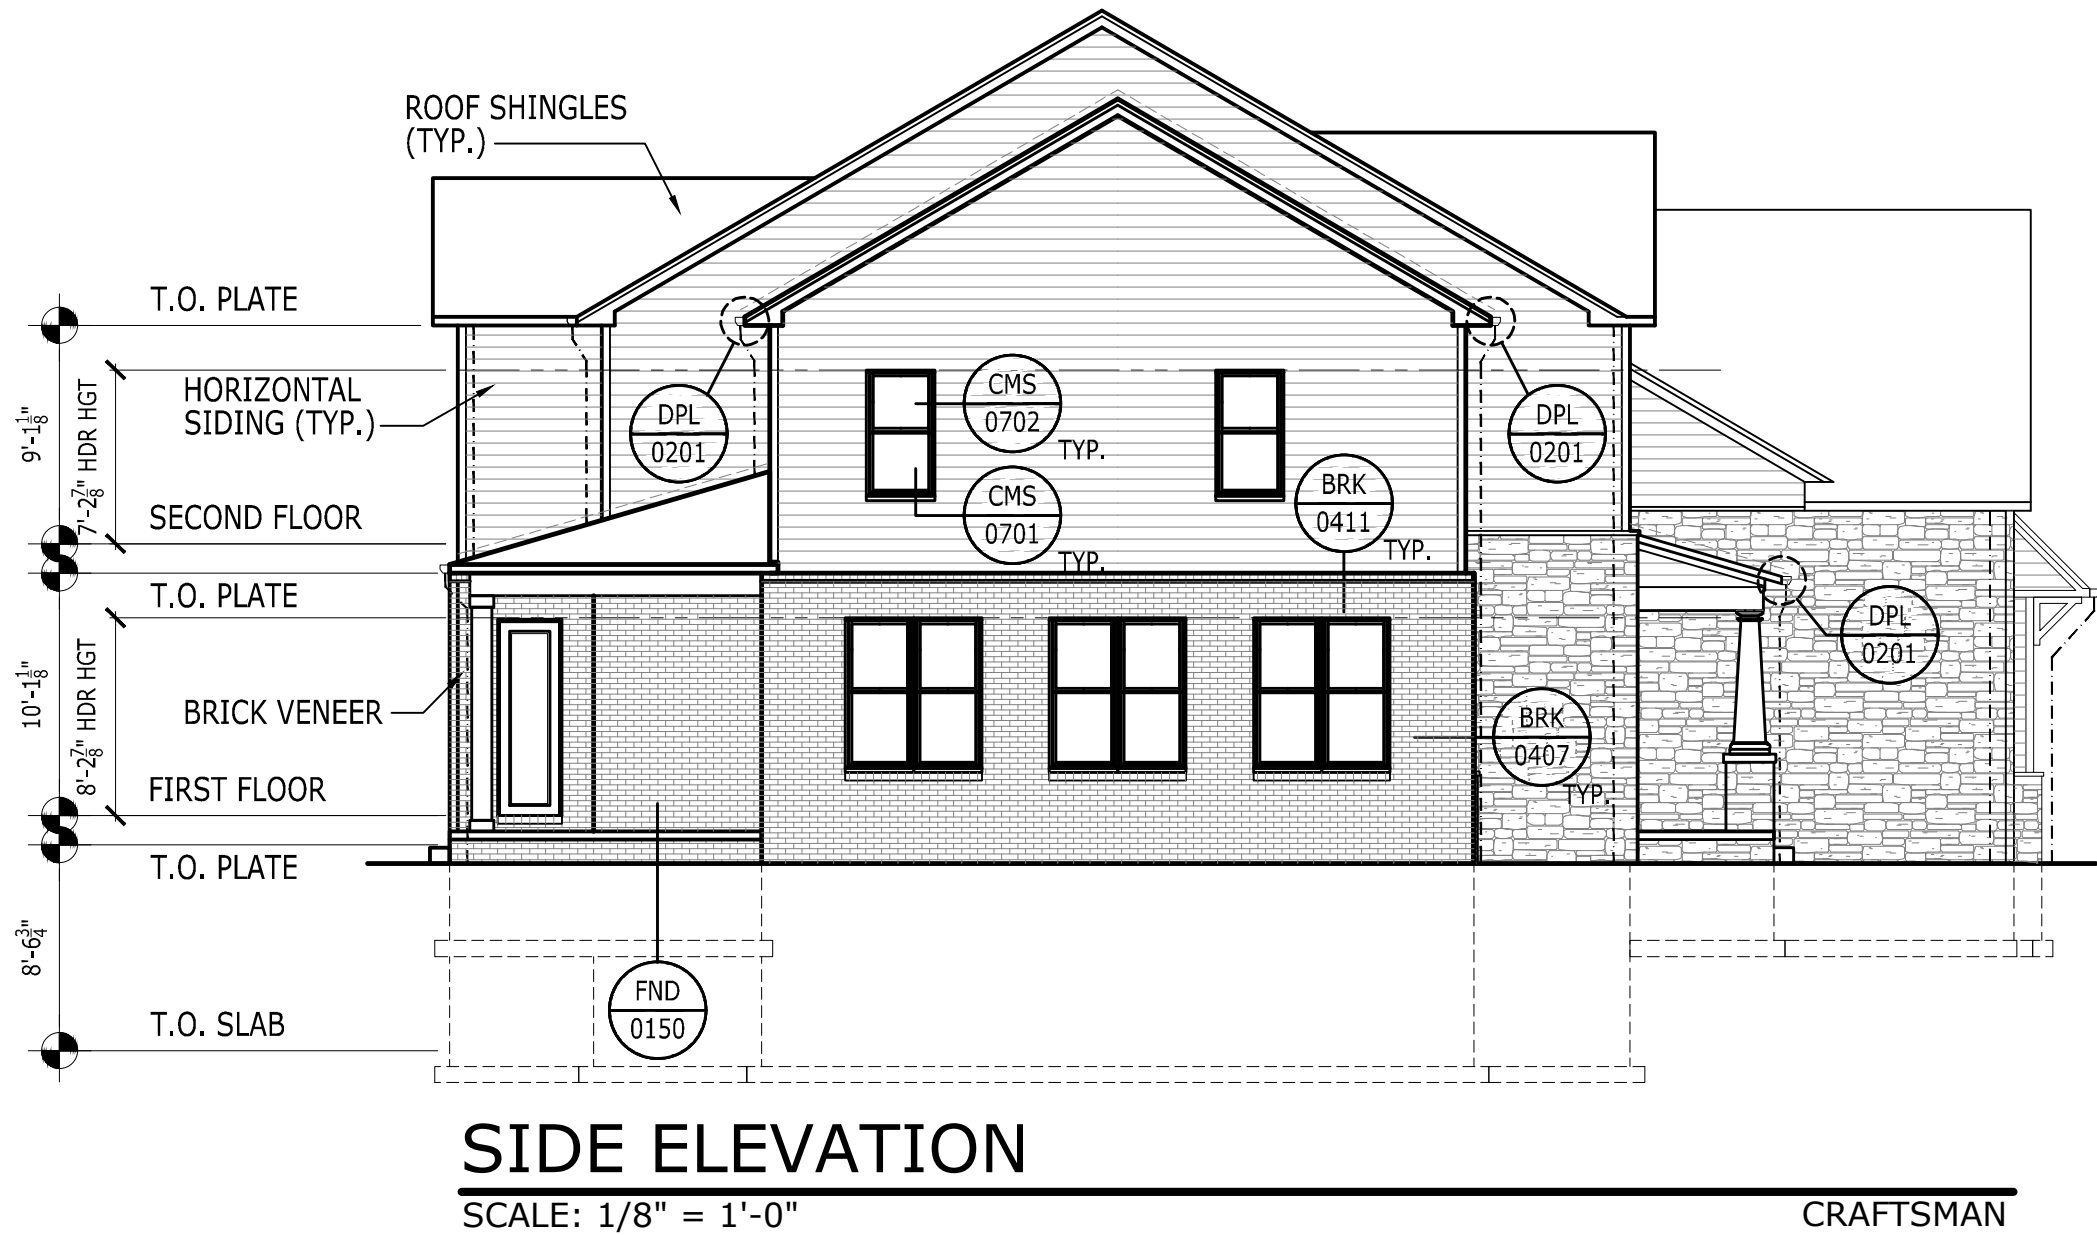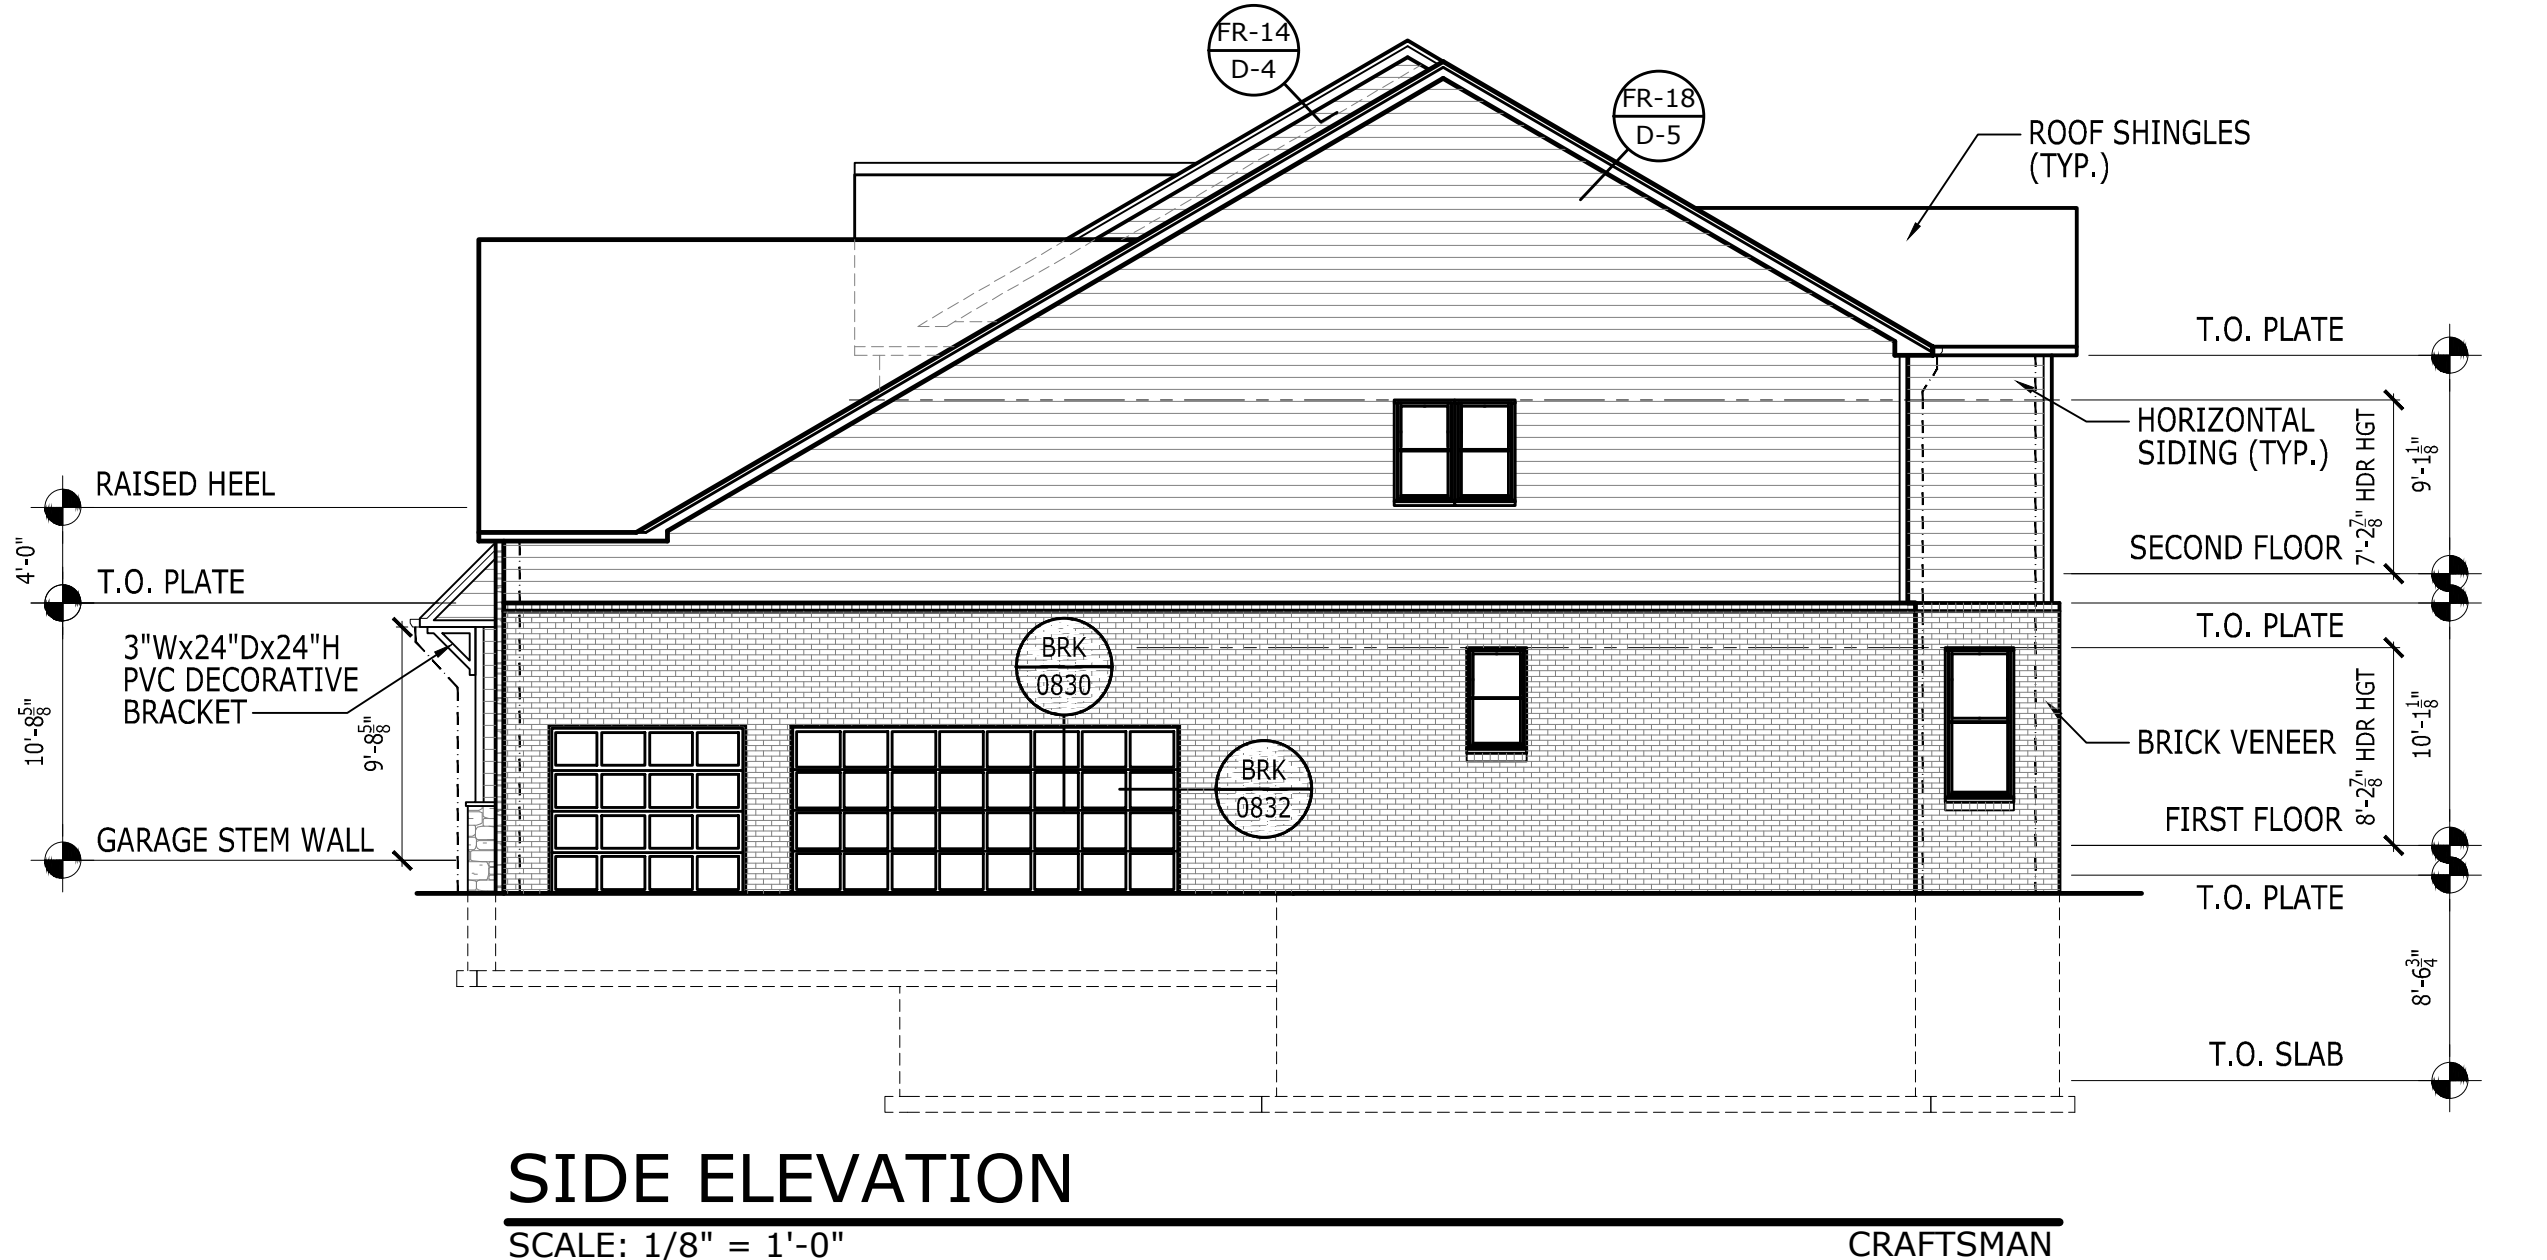

| AO#                      | --- | LOT# | ---        |
|--------------------------|-----|------|------------|
| SHEET DESCRIPTION        |     |      |            |
| REAR AND SIDE ELEVATIONS |     |      |            |
| RIGHT HAND SET           |     |      |            |
| SERIAL # 1018.0          |     |      |            |
| A5_31A                   |     |      | SHEET NUMB |

|                |                                                                         |
|----------------|-------------------------------------------------------------------------|
| MODEL/PROJECT  | HOLT                                                                    |
| ELEVATION NAME | CRAFTSMAN                                                               |
| SCALE          | 22x34 : 1/4" = 1'-0" (UNO.)<br>11x17 : 1/8" = 1'-0" (UNO. : HALF NOTED) |

|                    |          |      |
|--------------------|----------|------|
| PROJECT ISSUE DATE | 03/26/24 |      |
| REVISION TABLE     |          |      |
|                    | AO#      | DATE |
|                    |          |      |
|                    |          |      |
DATE: Thursday, September 26, 2024 - 9:15:12 am

ALL IDEAS, DESIGNS, ARRANGEMENTS AND PLANS INDICATED OR REPRESENTED BY THIS DRAWING ARE OWNED BY AND THE PROPERTY OF TOLL BROS., INC. (TOLL BROTHERS) AND ARE COPYRIGHTED. THEY WERE CREATED, EVOLVED AND DEVELOPED FOR USE ON, AND IN CONNECTION WITH THE SPECIFIED PROJECT. NONE OF SUCH IDEAS, DESIGNS, ARRANGEMENTS OR PLANS SHALL BE USED BY OR DISCLOSED TO ANY PERSON, FIRM OR CORPORATION FOR ANY PURPOSE WHATSOEVER WITHOUT THE WRITTEN PERMISSION OF TOLL BROTHERS. WRITTEN DIMENSIONS ON THESE DRAWINGS SHALL HAVE PRECEDENCE OVER SCALED DIMENSIONS. CONTRACTORS SHALL VERIFY, AND BE RESPONSIBLE FOR ALL DIMENSIONS AND CONDITIONS ON THE JOB AND TOLL BROTHERS OFFICE MUST BE NOTIFIED OF ANY VARIATIONS FROM THE DIMENSIONS AND CONDITIONS SHOWN BY THESE DRAWINGS.

© TB Proprietary Corp.



FRONT ELEVATION

SCALE: 1/4" = 1'-0"

NEWHAVEN




|                    |  |                                                                           |      |      |                                                                    |  |
|--------------------|--|---------------------------------------------------------------------------|------|------|--------------------------------------------------------------------|--|
| AO#                |  | ----                                                                      | LOT# | ---- | CITY USE                                                           |  |
| SHEET DESCRIPTION  |  | FRONT ELEVATION                                                           |      |      | <div>TOLLARCHITECTURE</div> <div>A Division of Toll Brothers</div> |  |
| RIGHT HAND SET     |  |                                                                           |      |      |                                                                    |  |
| SERIAL # 1018.0    |  |                                                                           |      |      |                                                                    |  |
| SHEET NUMB.        |  | A5_85                                                                     |      |      |                                                                    |  |
| MODEL/PROJECT      |  | HOLT                                                                      |      |      |                                                                    |  |
| ELEVATION NAME     |  | NEWHAVEN                                                                  |      |      |                                                                    |  |
| SCALE              |  | 22x34: 1/4" = 1'-0" (U.N.O.)<br>11x17: 1/8" = 1'-0" (U.N.O. : HALF NOTED) |      |      |                                                                    |  |
| PROJECT ISSUE DATE |  | 03/26/24                                                                  |      |      |                                                                    |  |
| REVISION TABLE     |  |                                                                           |      |      |                                                                    |  |
| #                  |  | AC#                                                                       |      |      |                                                                    |  |
|                    |  | DATE                                                                      |      |      |                                                                    |  |
|                    |  |                                                                           |      |      |                                                                    |  |
DATE: Thursday, September 26, 2024 - 9:15:30 am

ALL IDEAS, DESIGNS, ARRANGEMENTS AND PLANS INDICATED OR REPRESENTED BY THIS DRAWING ARE OWNED BY AND THE PROPERTY OF TOLL BROS., INC. (TOLL BROTHERS) AND ARE COPYRIGHTED. THEY WERE CREATED, EVOLVED AND DEVELOPED FOR USE ON, AND IN CONNECTION WITH THE SPECIFIED PROJECT. NONE OF SUCH IDEAS, DESIGNS, ARRANGEMENTS OR PLANS SHALL BE USED BY OR DISCLOSED TO ANY PERSON, FIRM OR CORPORATION FOR ANY PURPOSE WHATSOEVER WITHOUT THE WRITTEN PERMISSION OF TOLL BROTHERS. WRITTEN DIMENSIONS ON THESE DRAWINGS SHALL HAVE PRECEDENCE OVER SCALED DIMENSIONS. CONTRACTORS SHALL VERIFY, AND BE RESPONSIBLE FOR ALL DIMENSIONS AND CONDITIONS ON THE JOB AND TOLL BROTHERS OFFICE MUST BE NOTIFIED OF ANY VARIATIONS FROM THE DIMENSIONS AND CONDITIONS SHOWN BY THESE DRAWINGS.

© TB Proprietary Corp.

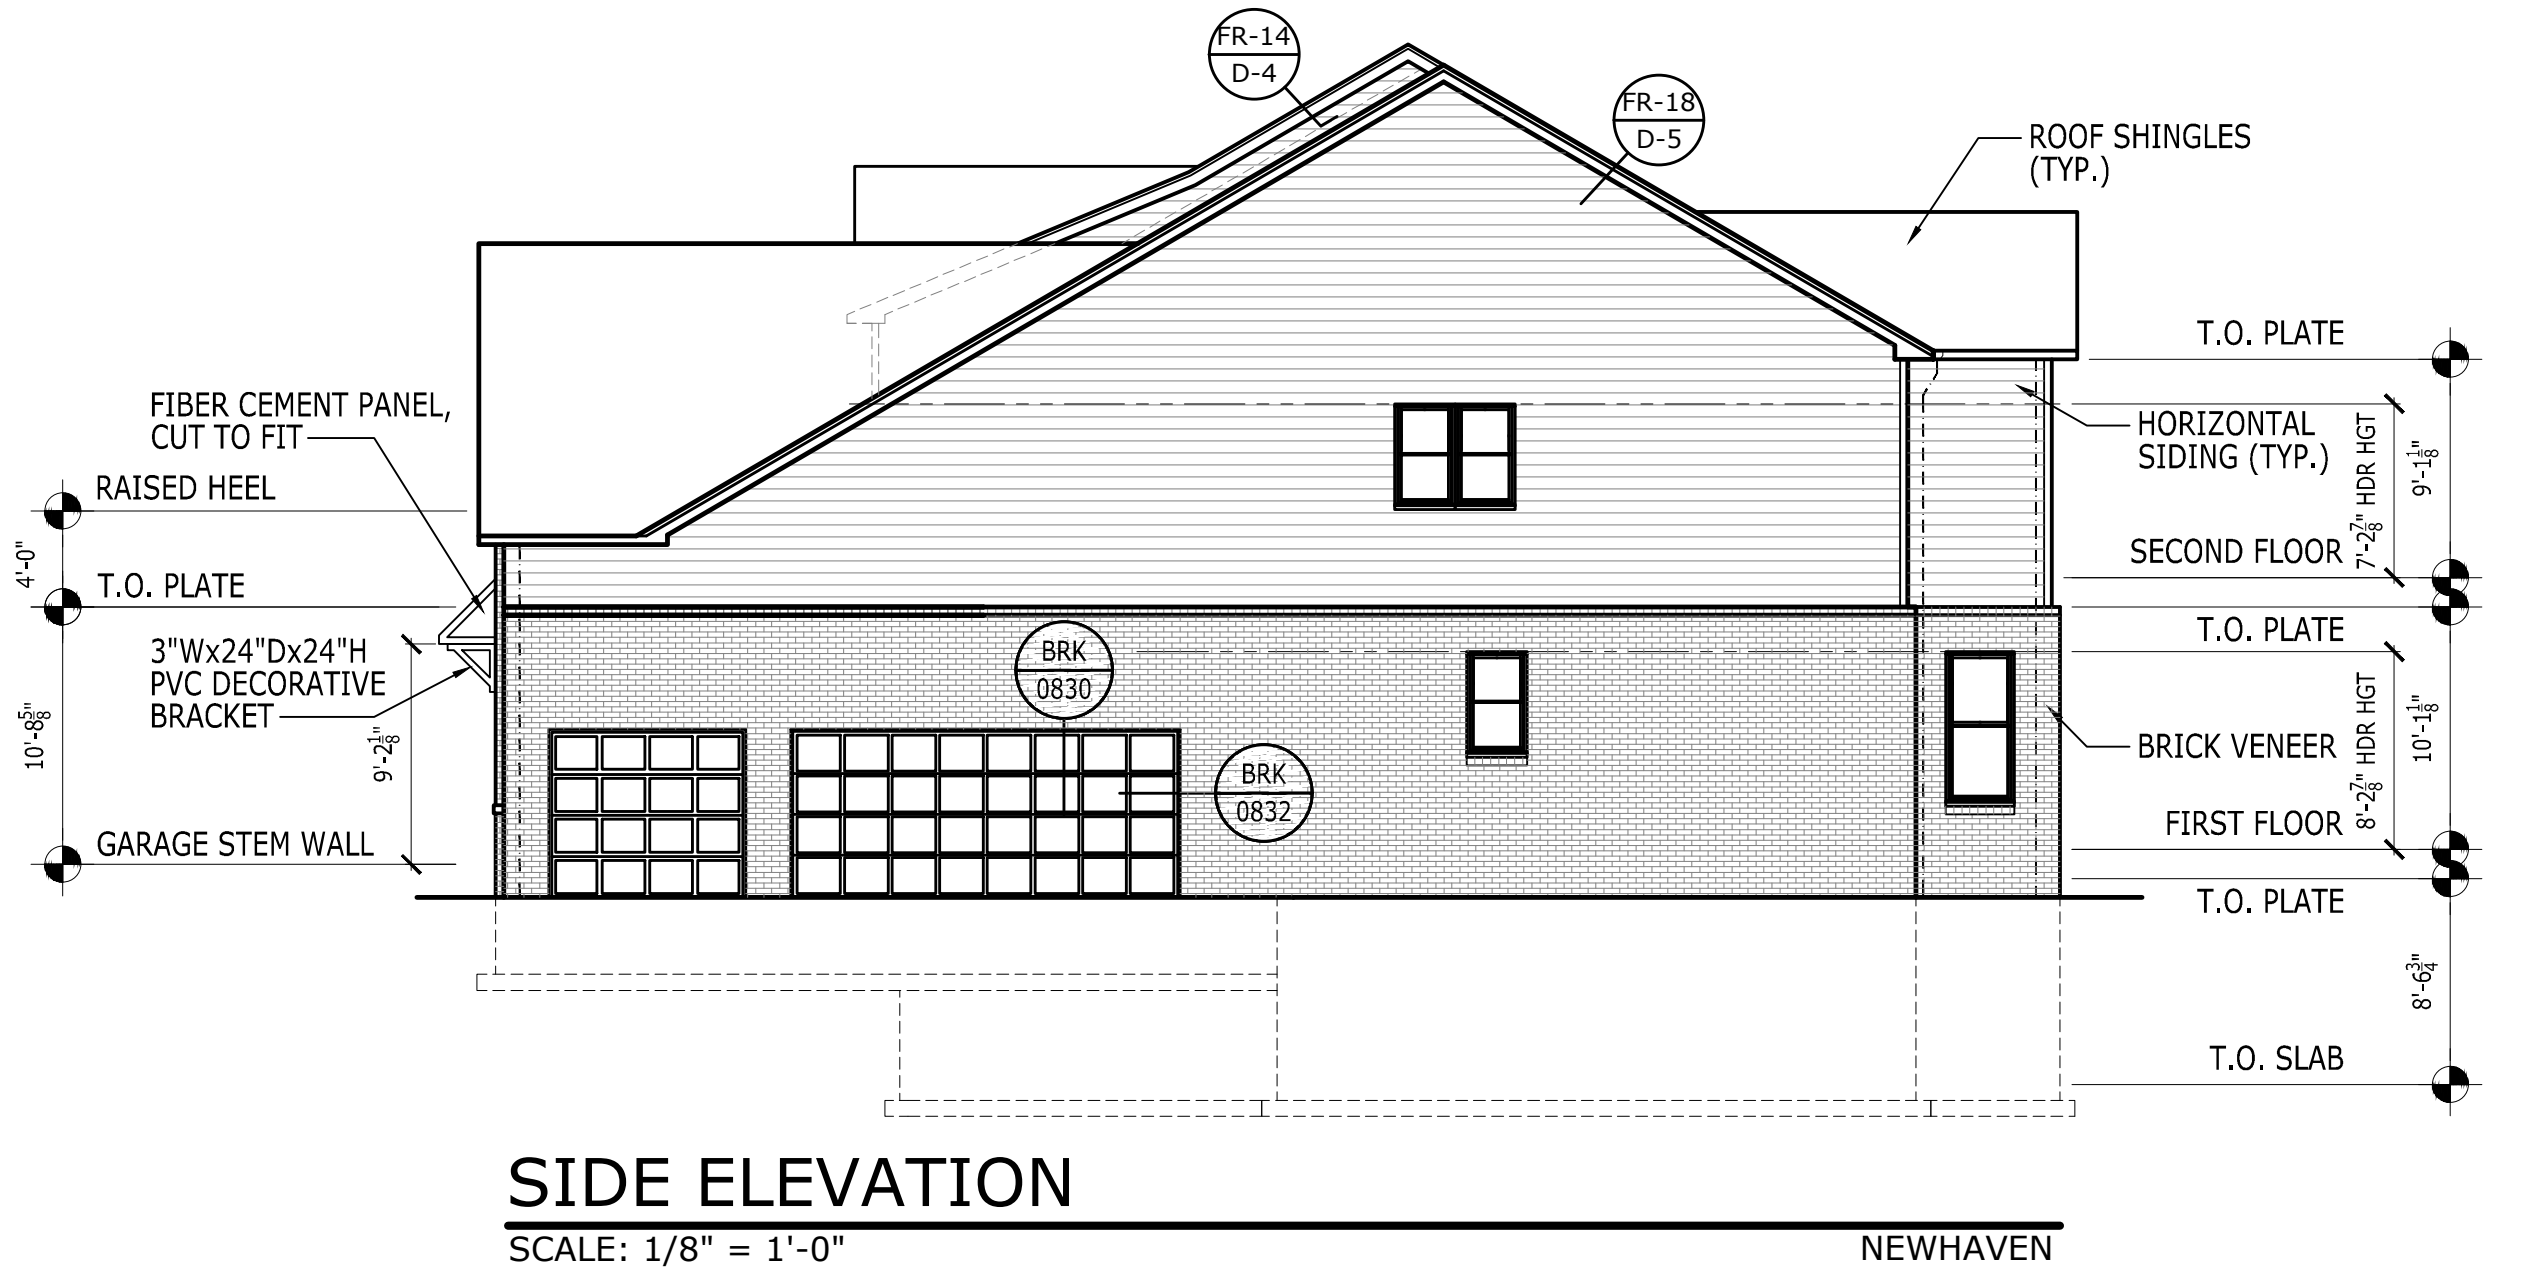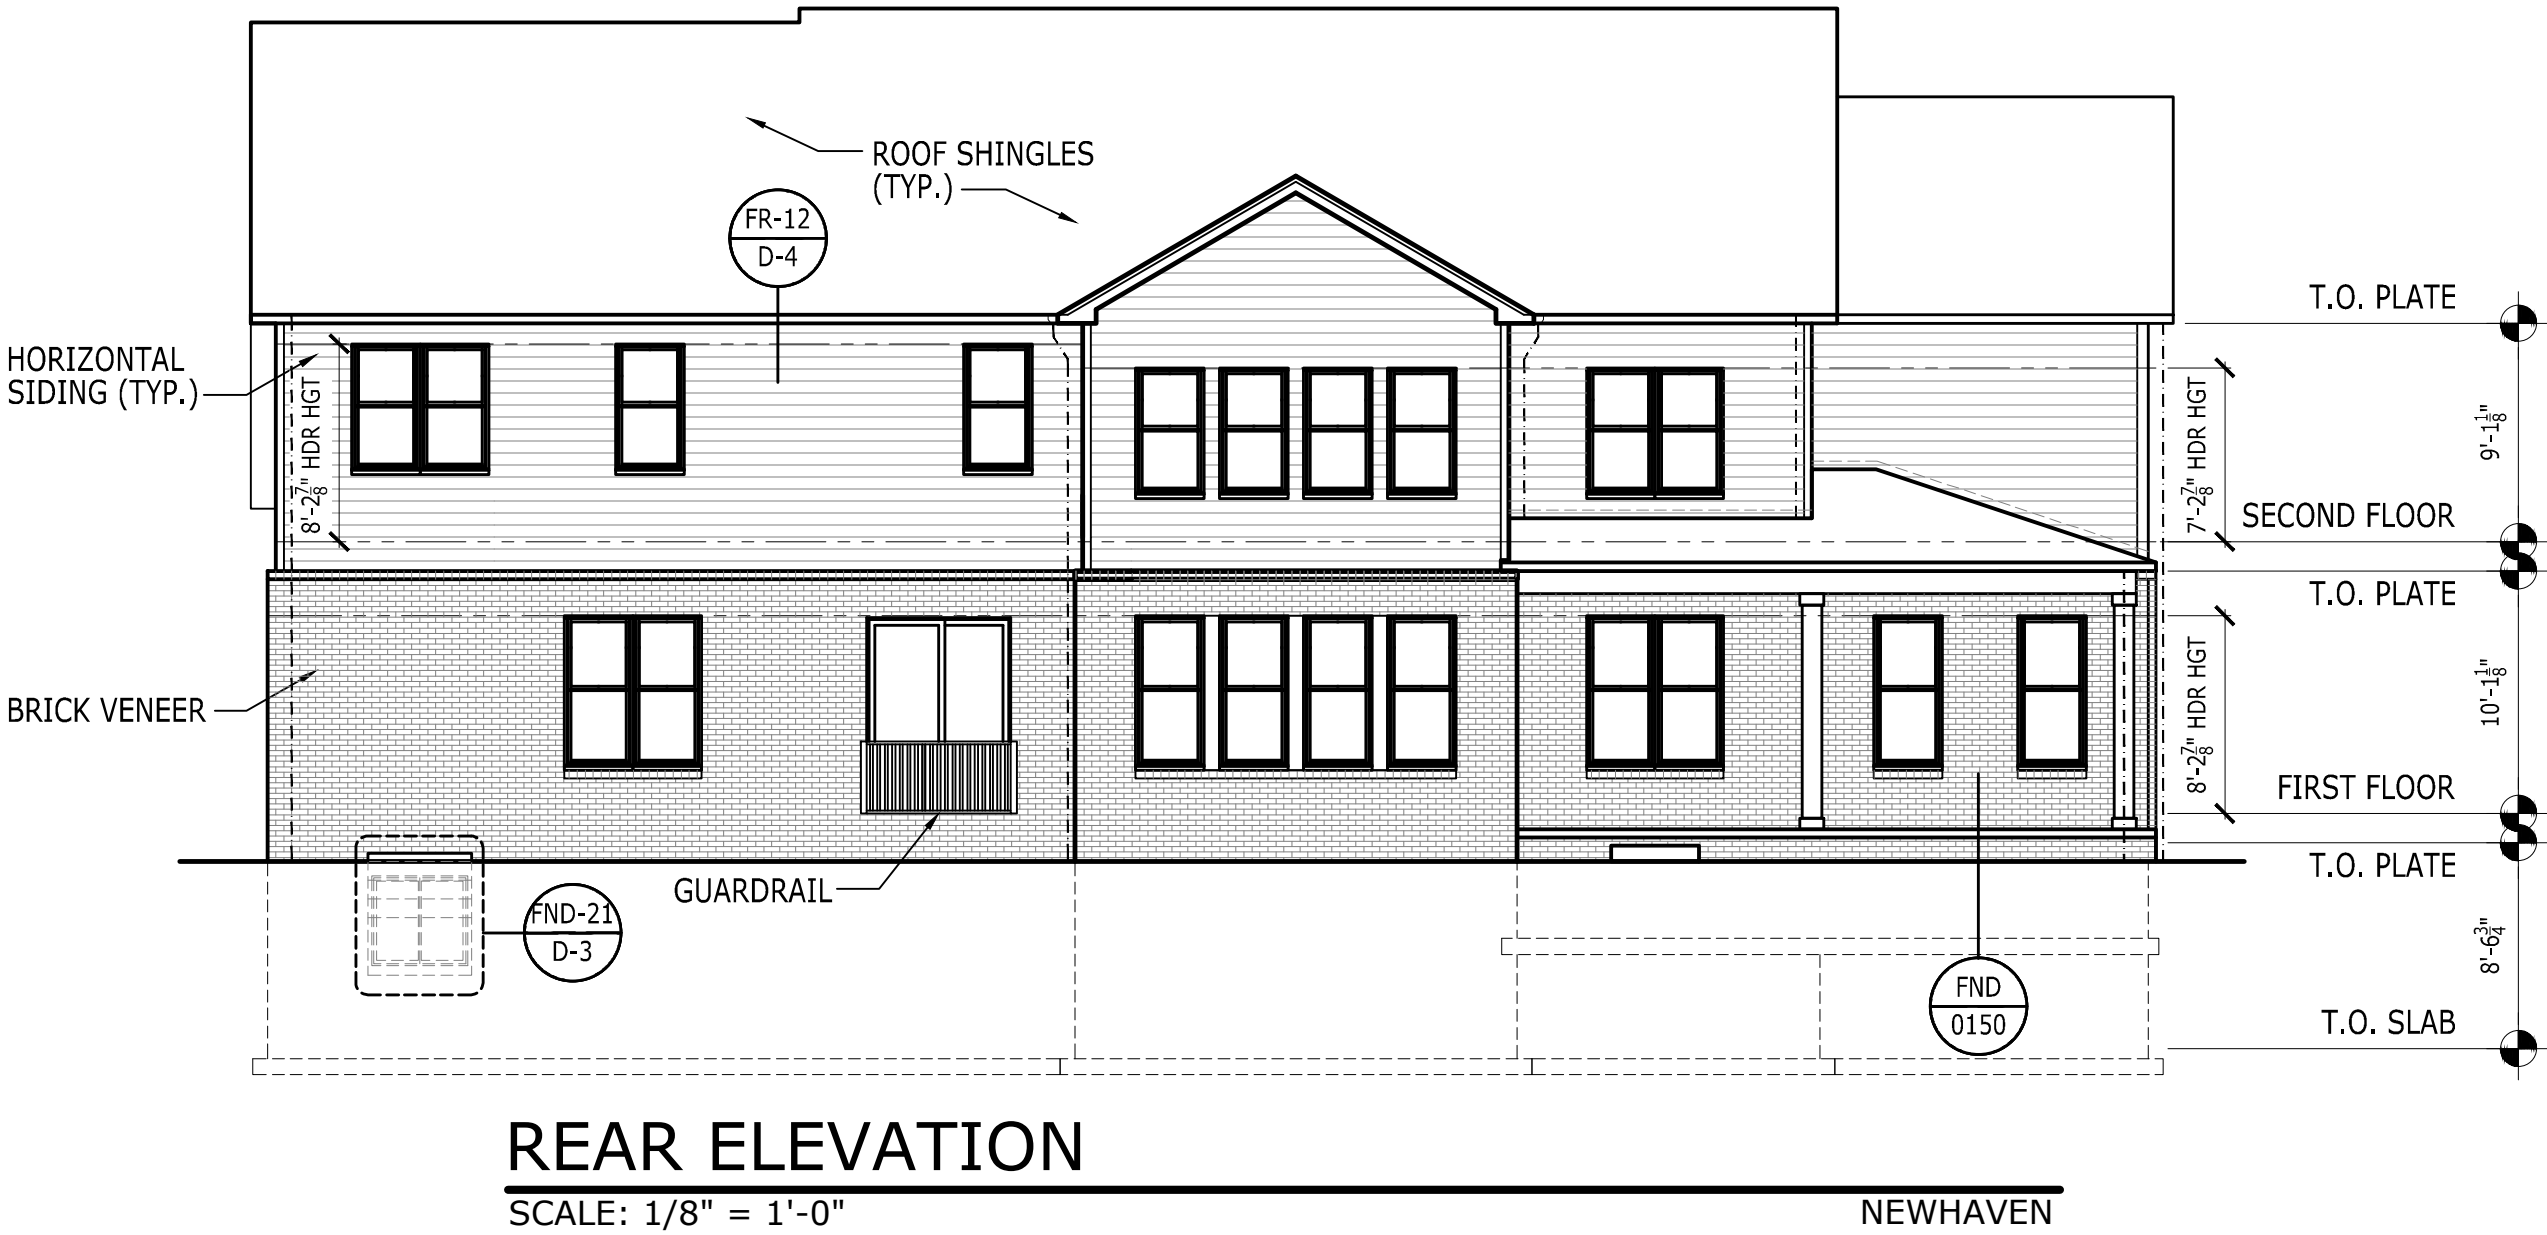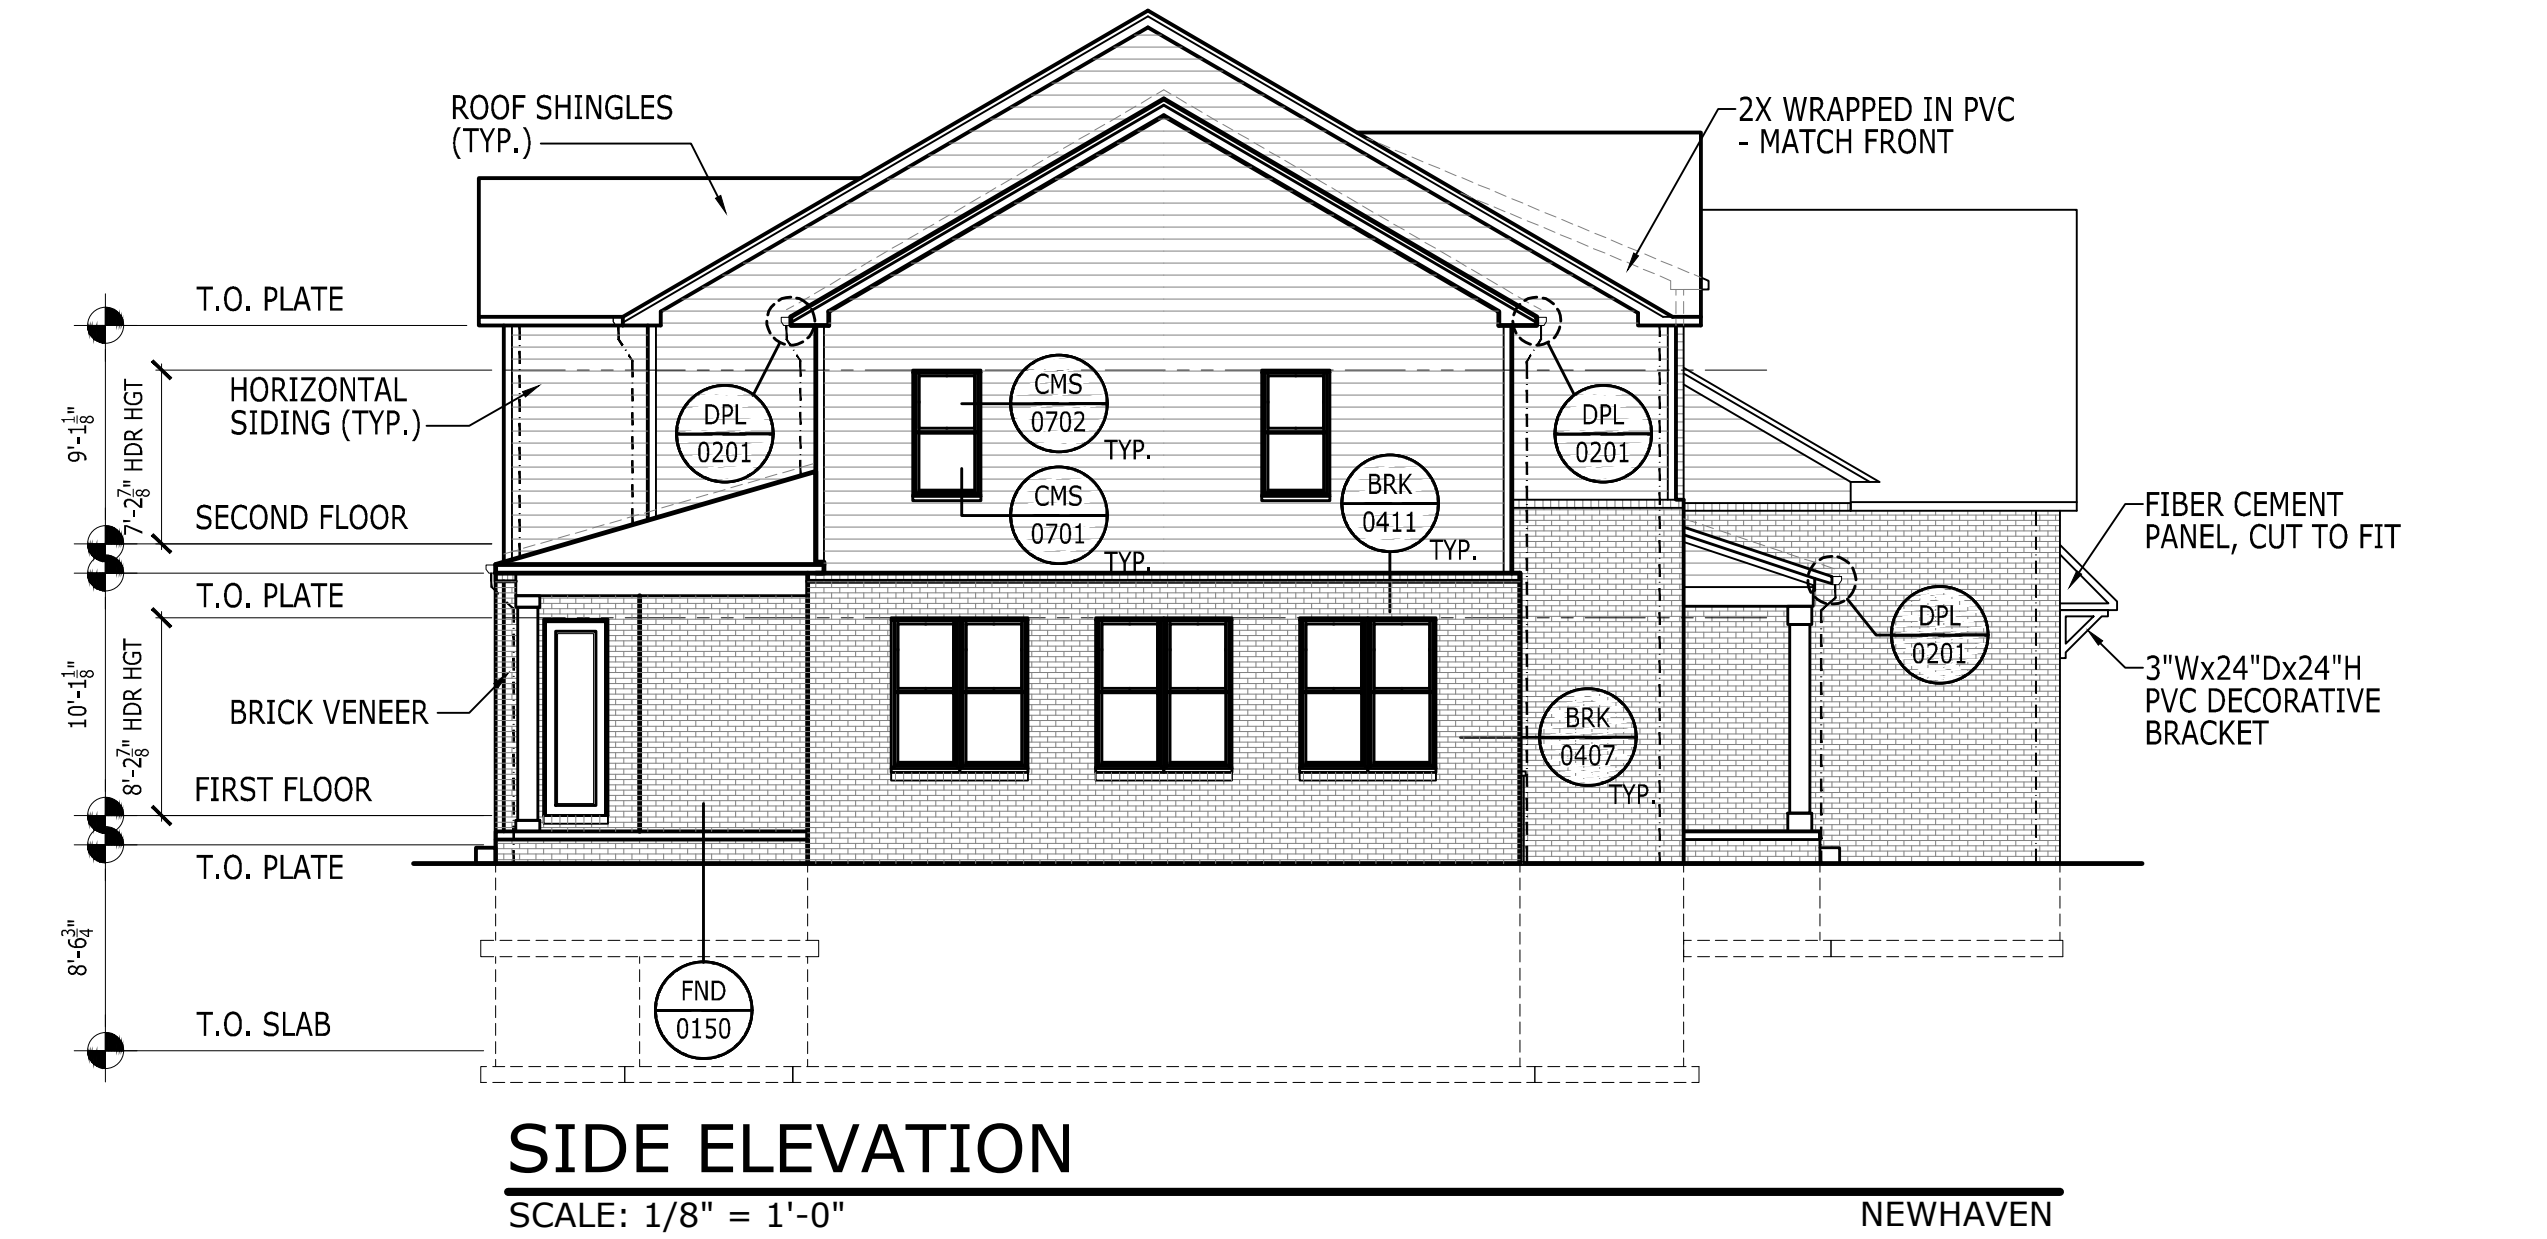

CITY USE

TOLLARCHITECTURE

A Division of Toll Brothers

PROJECT ISSUE DATE

03/26/24

REVISION TABLE

# AC# DATE

MODEL/PROJECT

HOLT

ELEVATION NAME

NEWHAVEN

SCALE

22x34 : 1/4" = 1'-0" (U.N.O.)

11x17 : 1/8" = 1'-0" (U.N.O. : HALF NOTED)

SHEET DESCRIPTION

REAR AND SIDE ELEVATIONS

RIGHT HAND SET

SERIAL # 1018.0

SHEET NUMB

A5\_85A